




SƠ ĐỒ KHU A, B TRƯỜNG ĐẠI HỌC MỎ - ĐỊA CHẤT

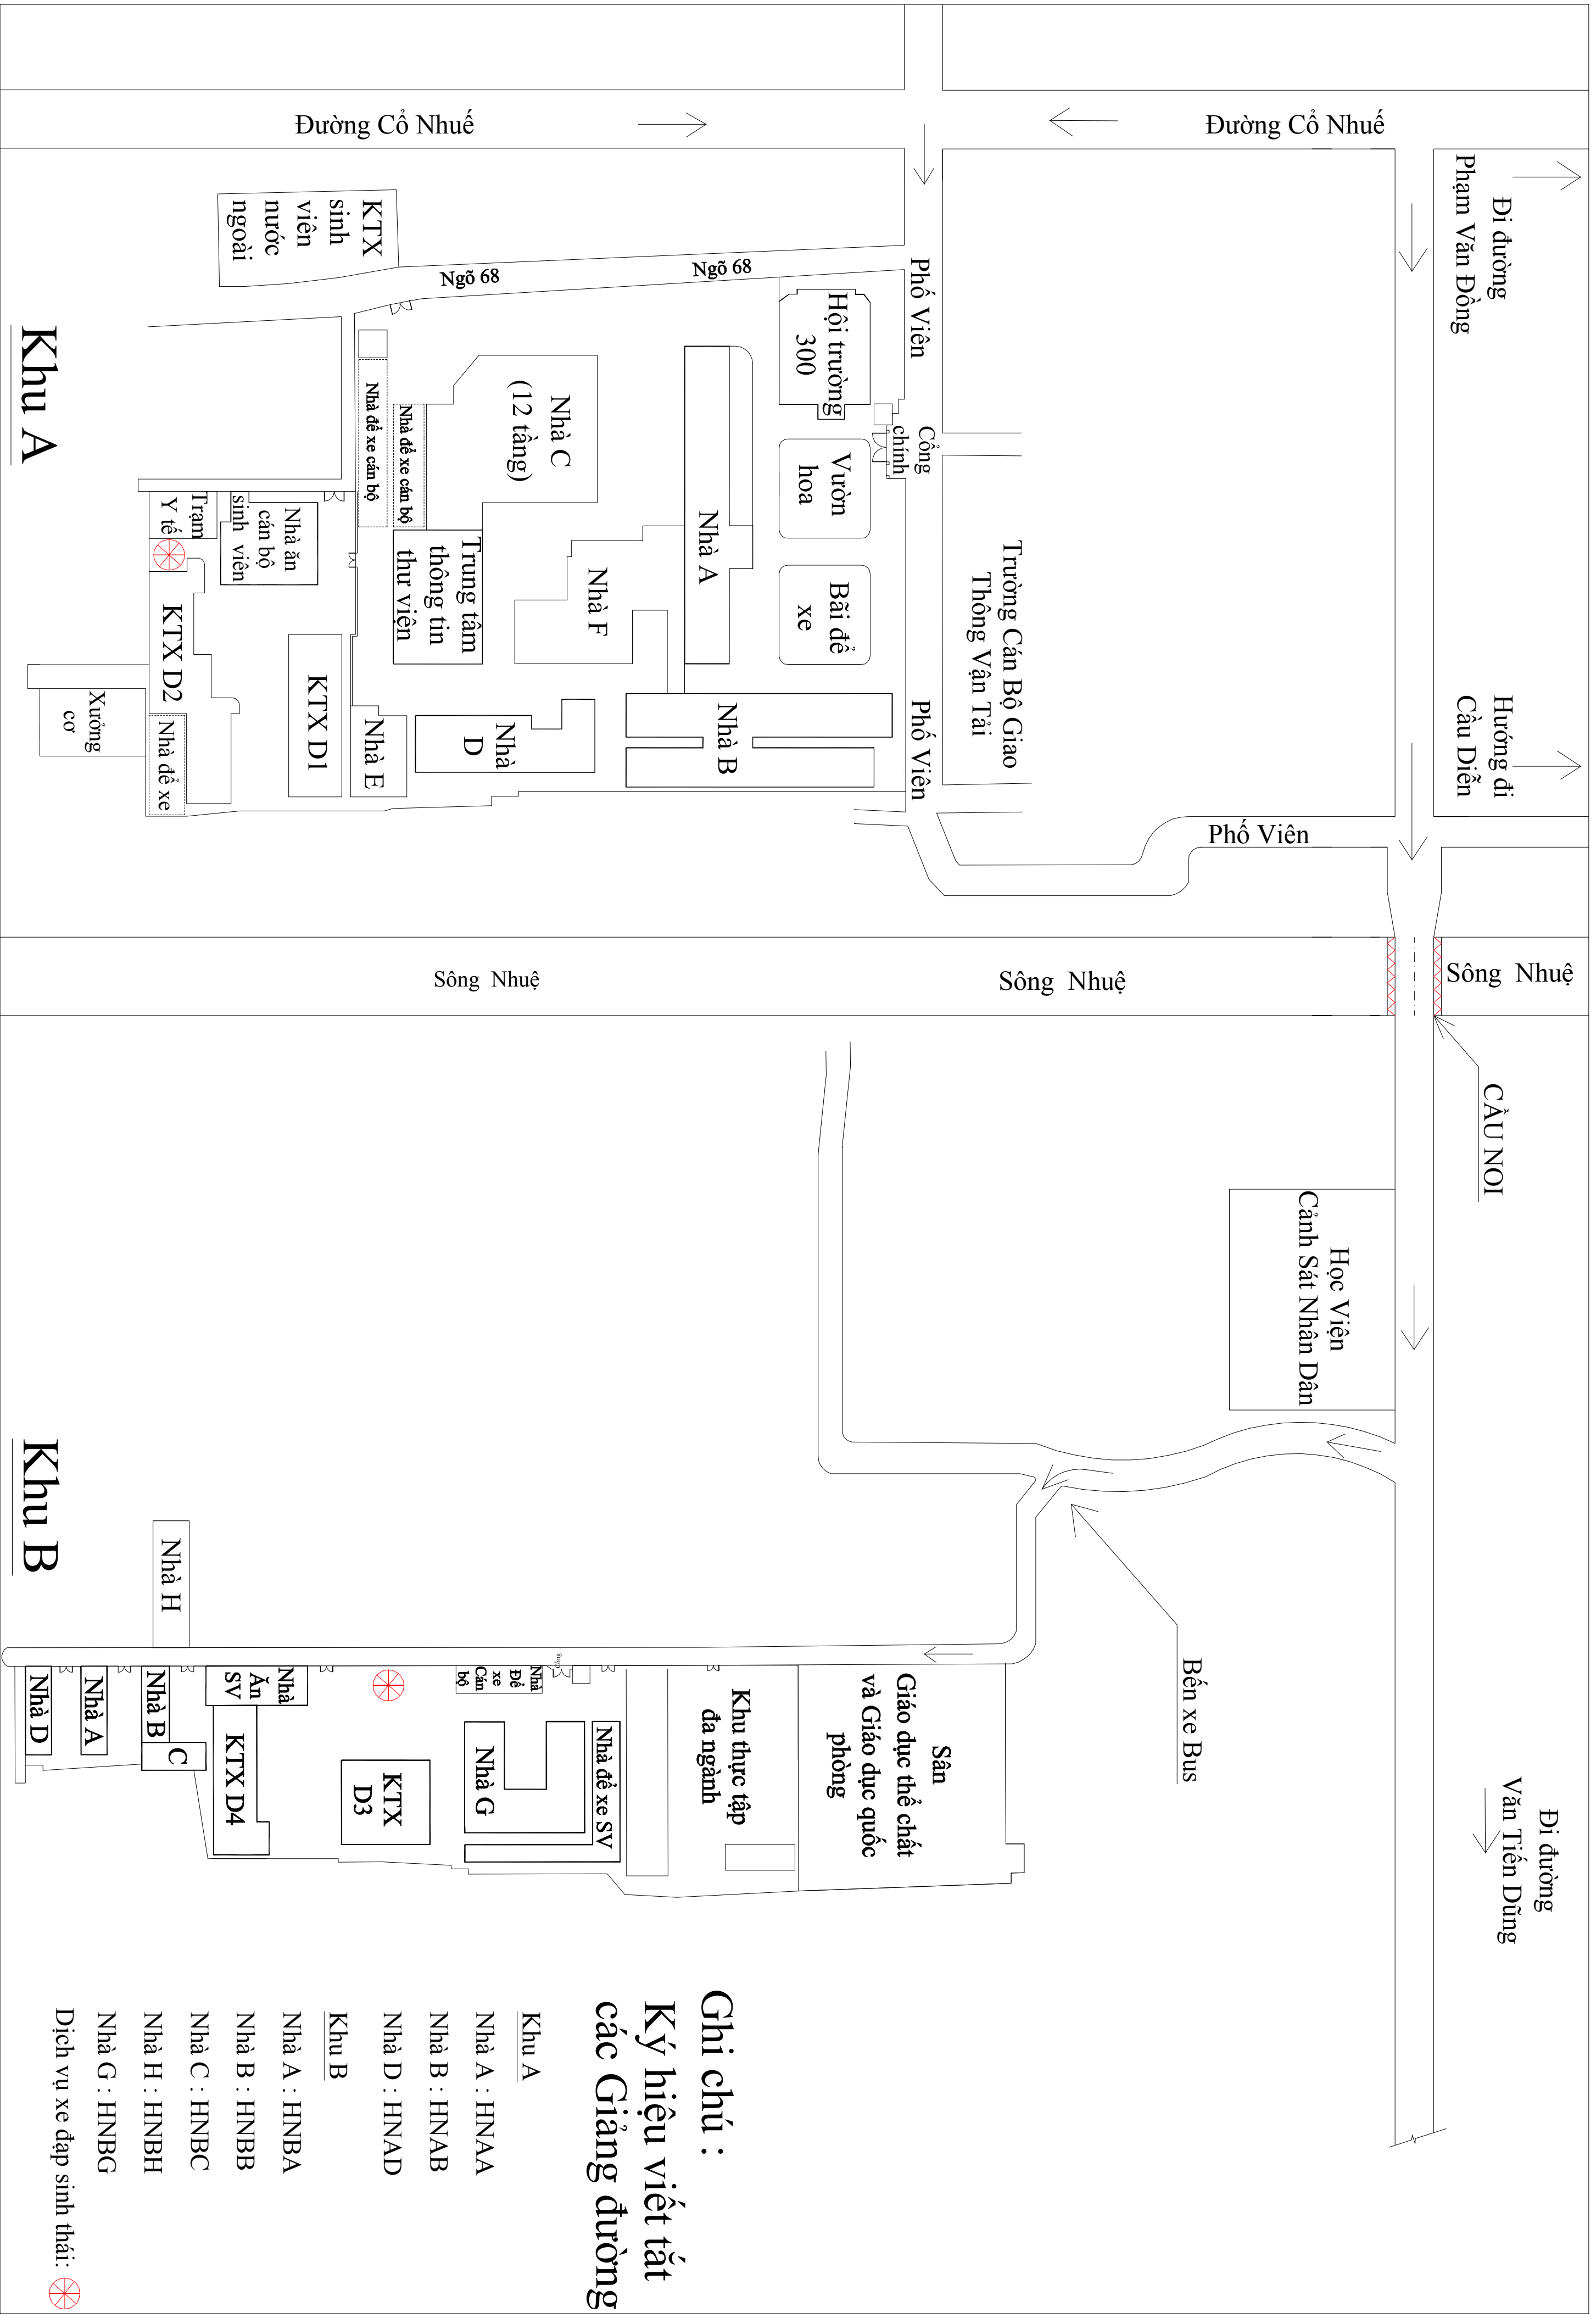

Mặt bằng tầng 1 nhà C12 tầng

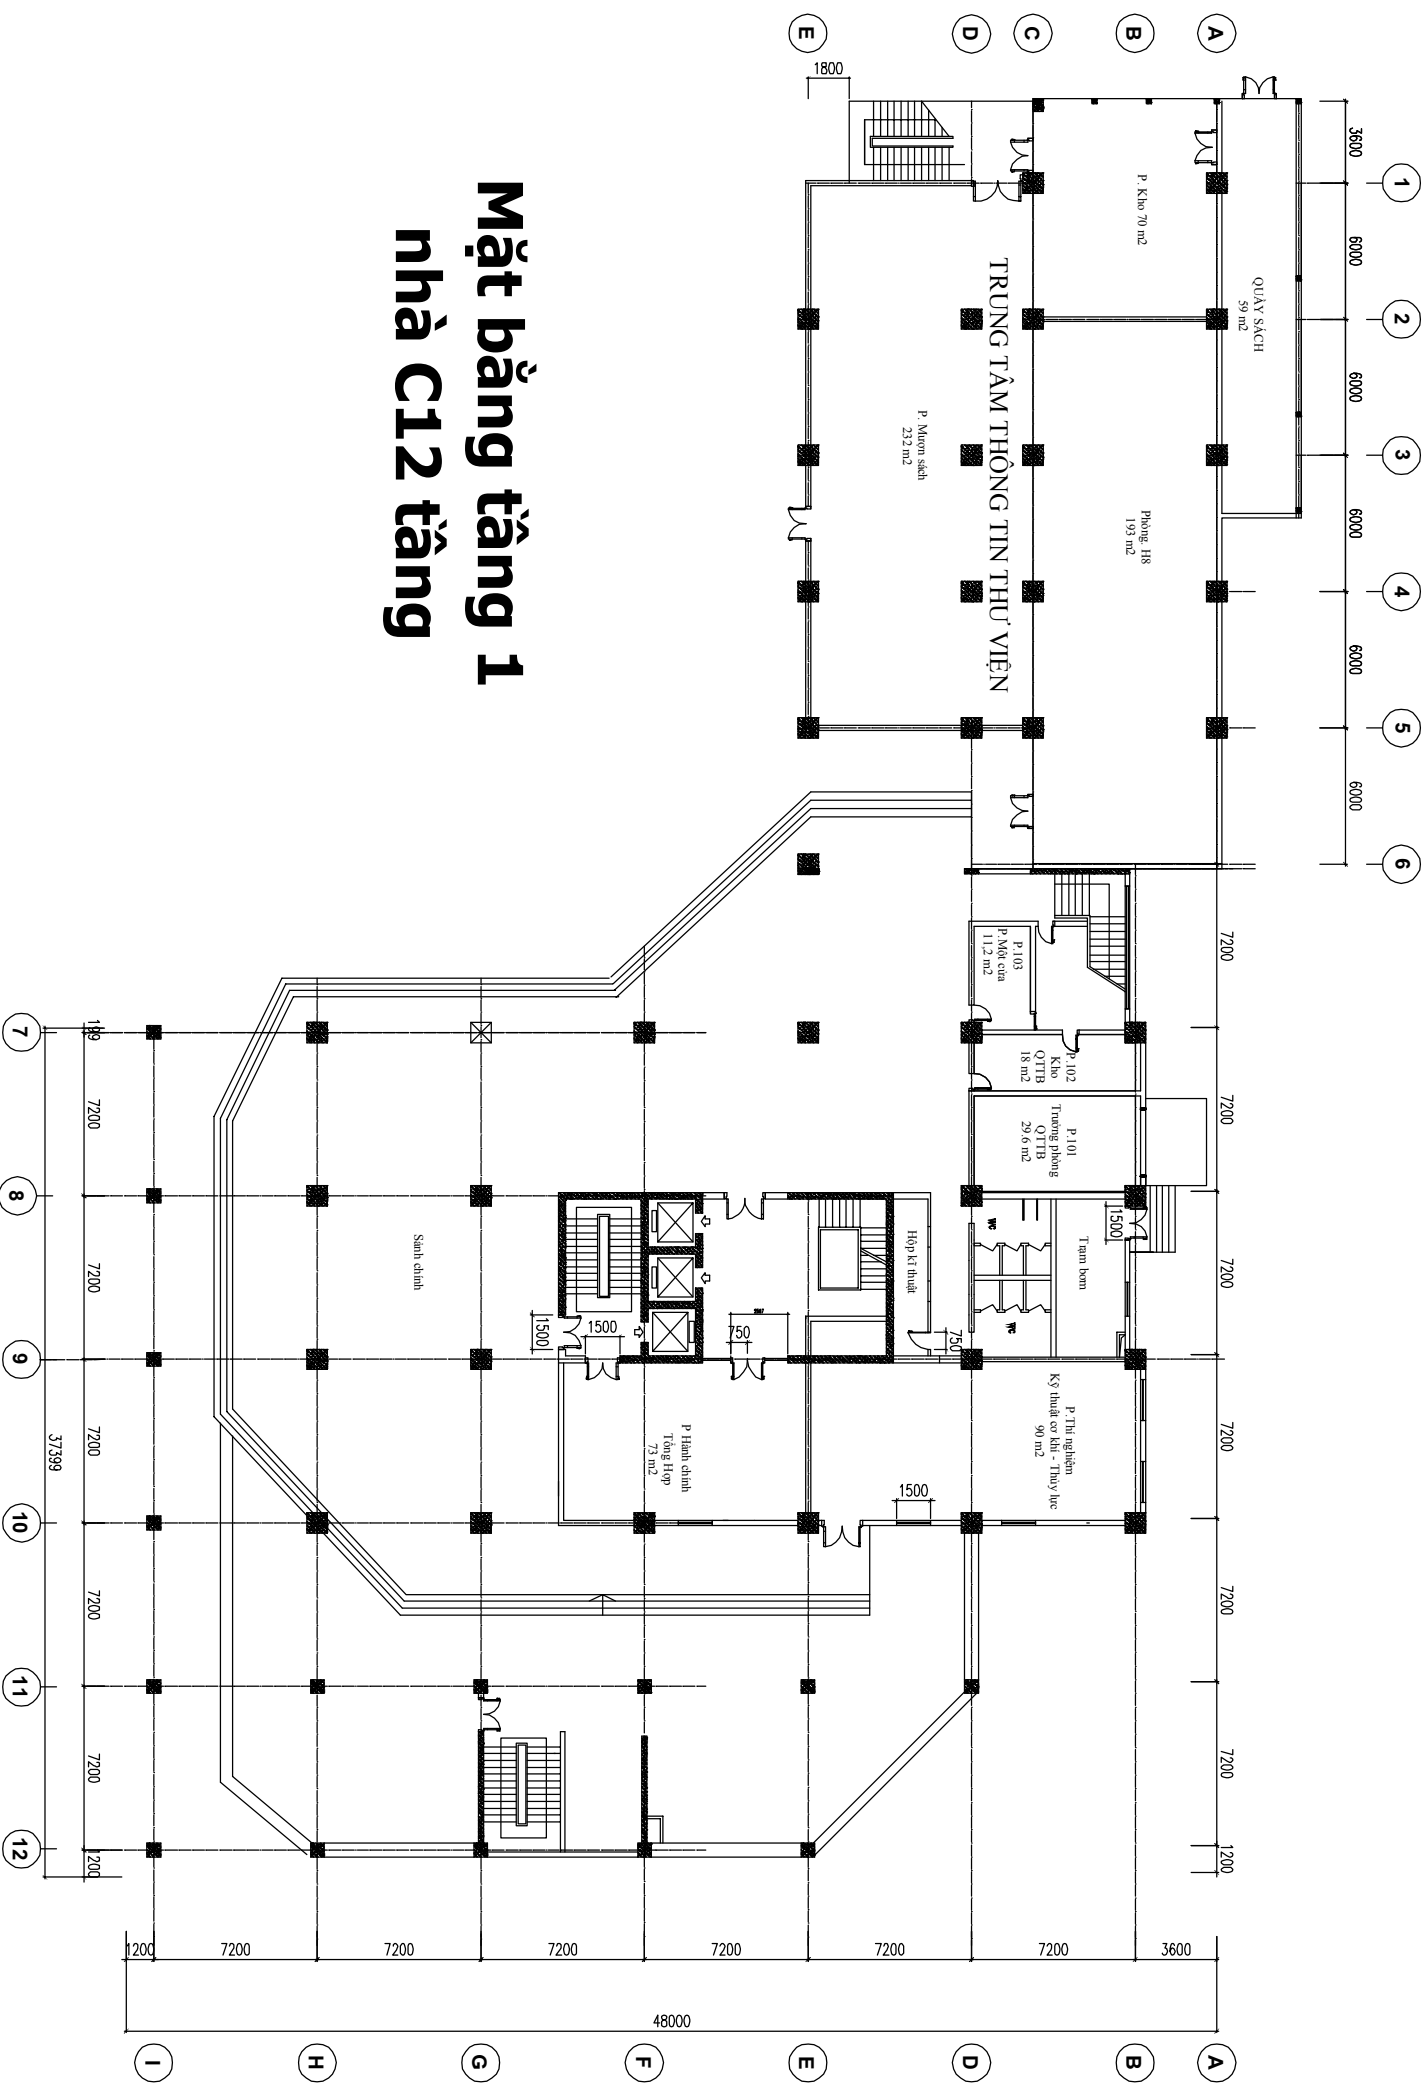

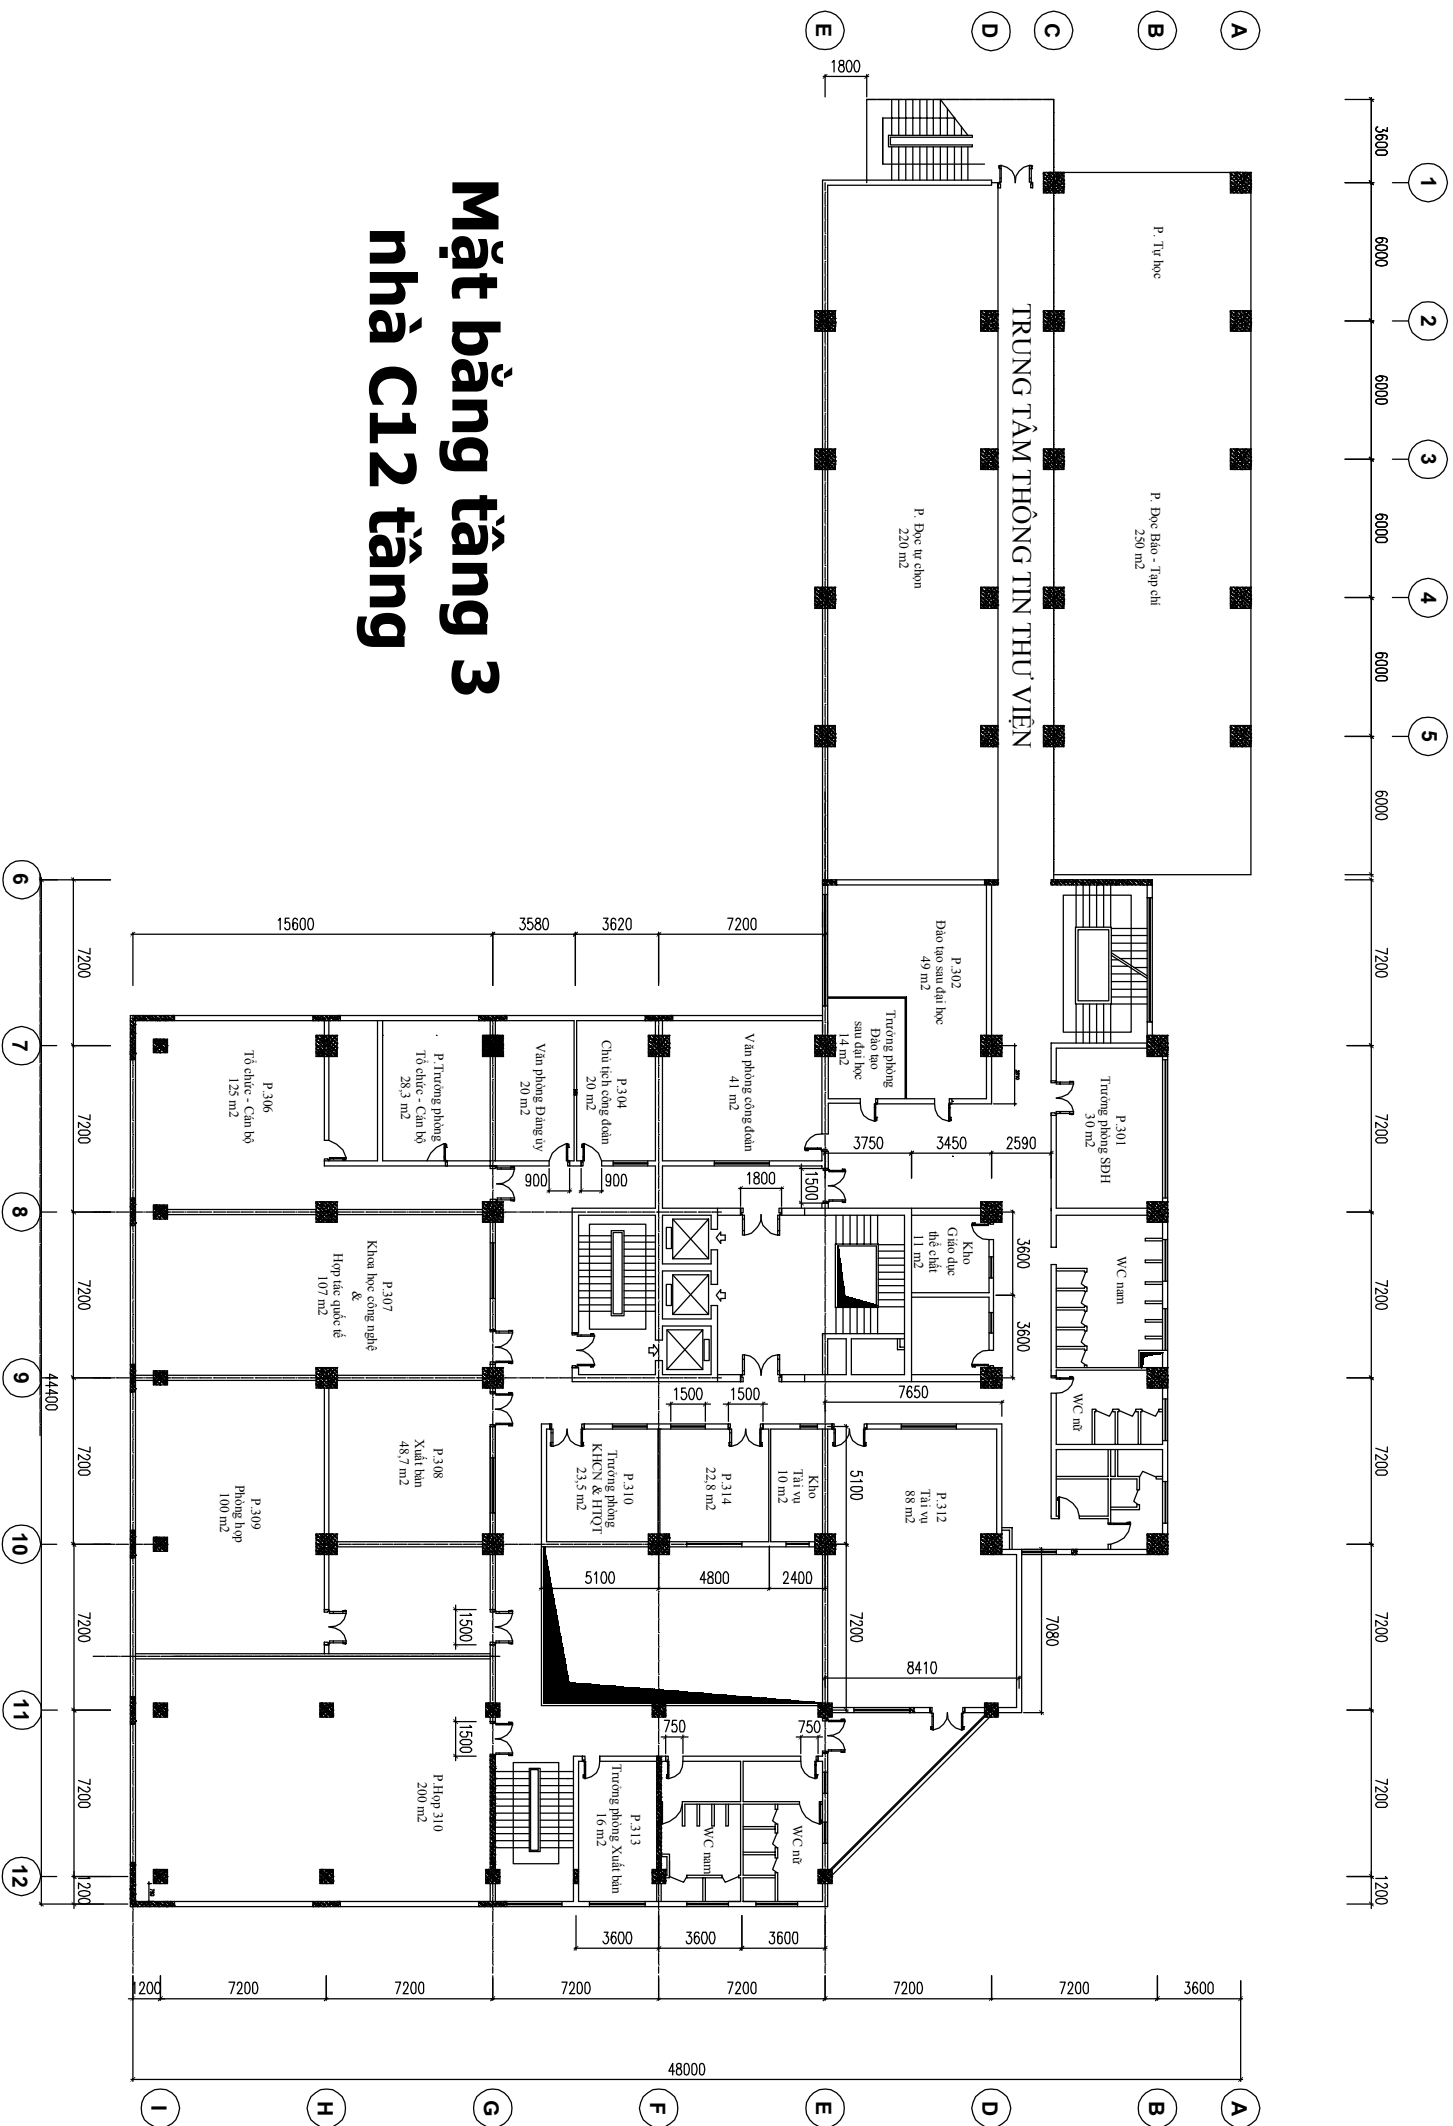

Mặt bằng tầng 3 nhà C12 tầng


**Mặt bằng tầng 4
nhà C12 tầng**




Mặt bằng tầng 5 nhà C12 tầng




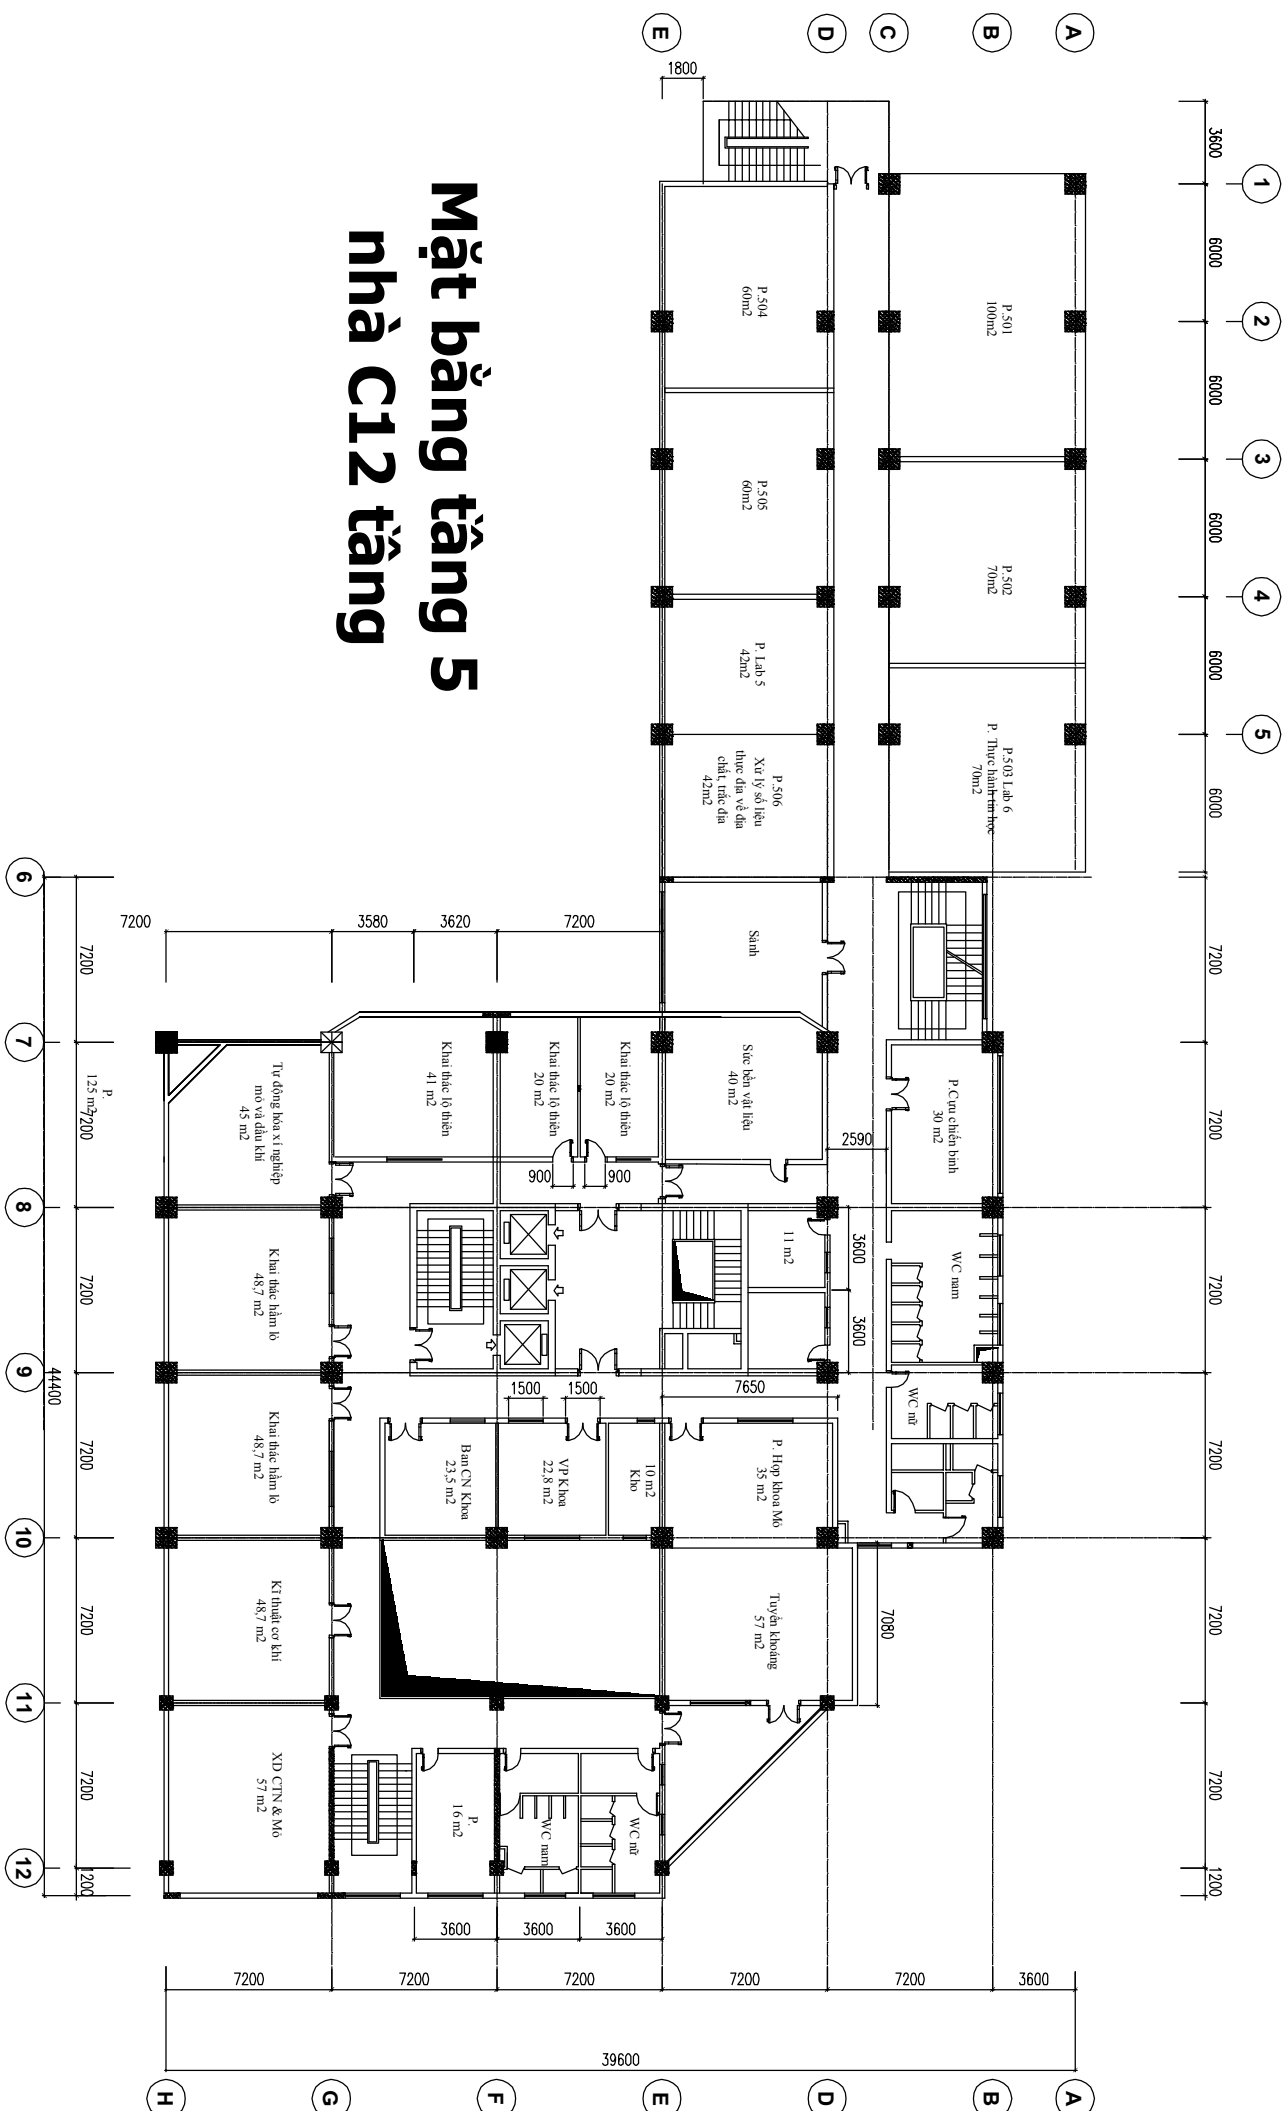


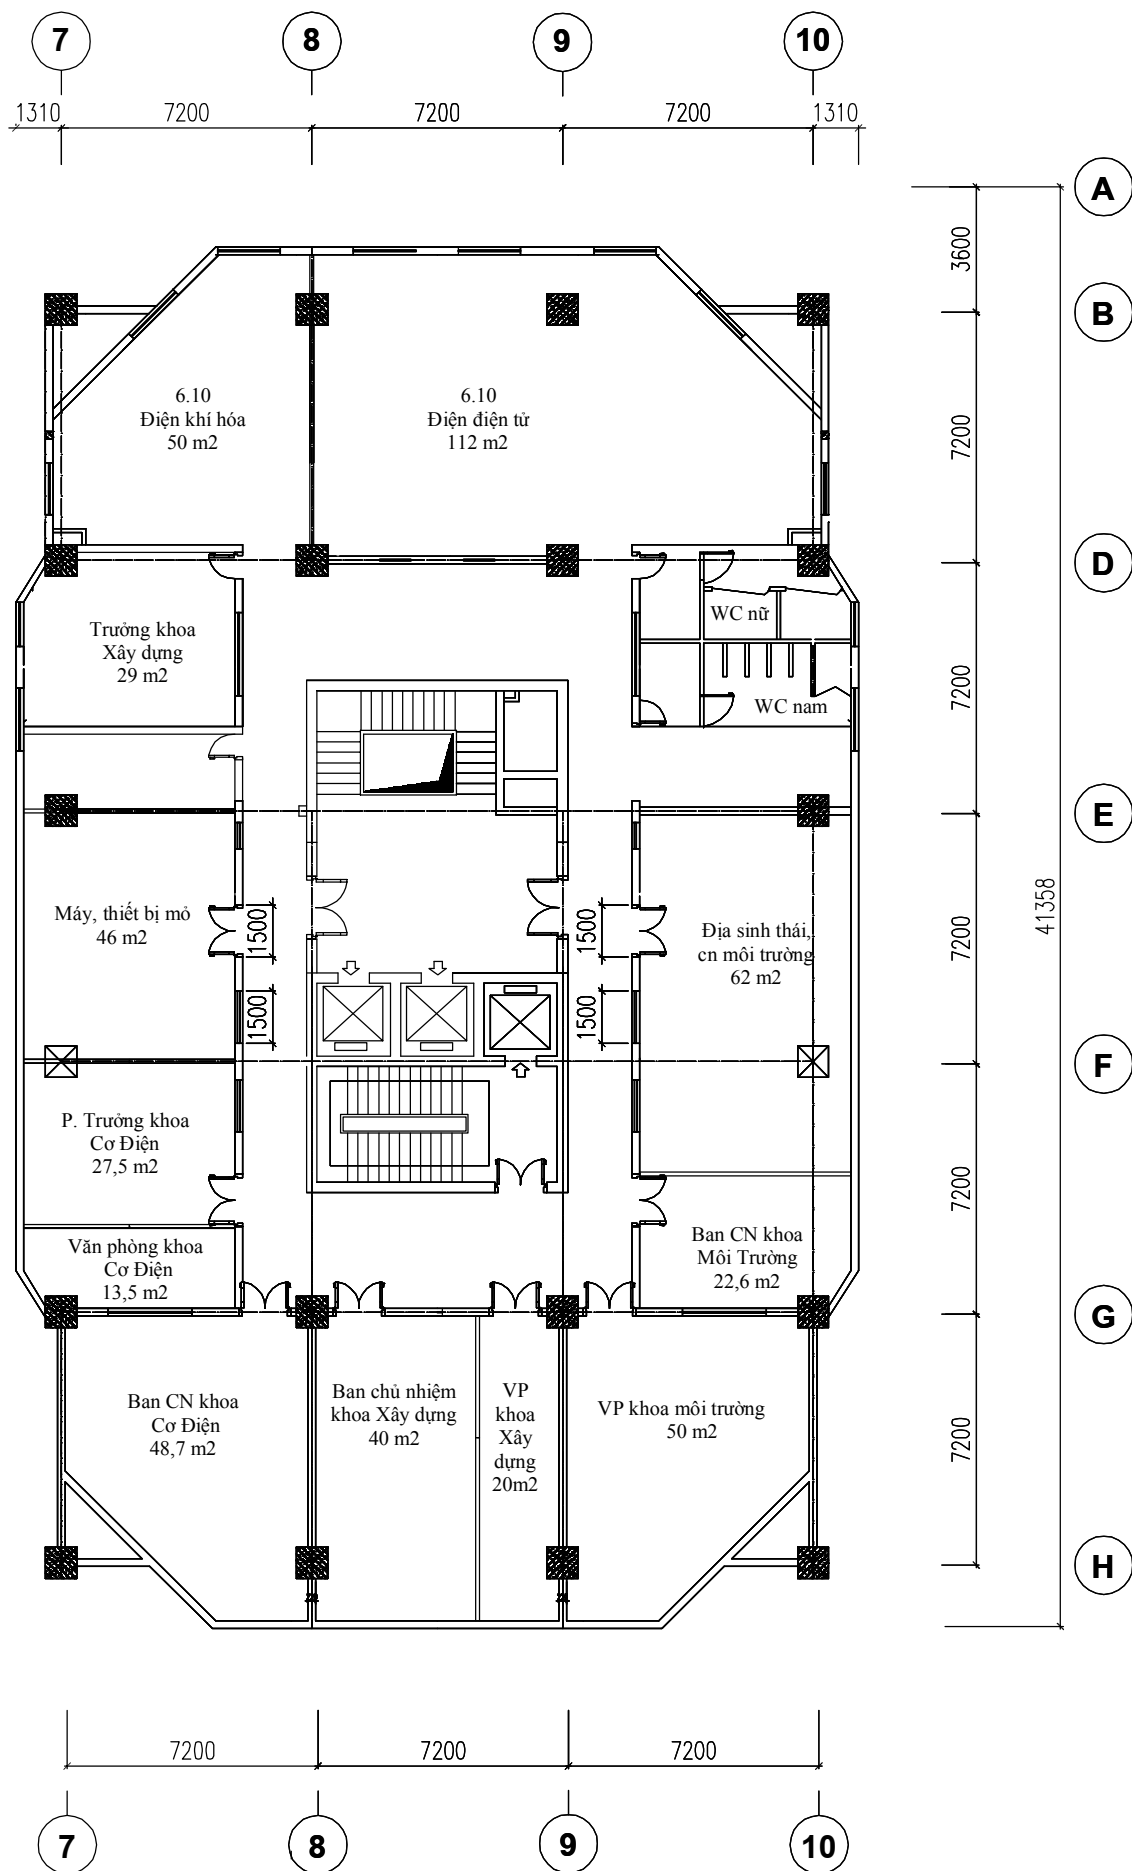


**Mặt bằng tầng 6
nhà C12 tầng**

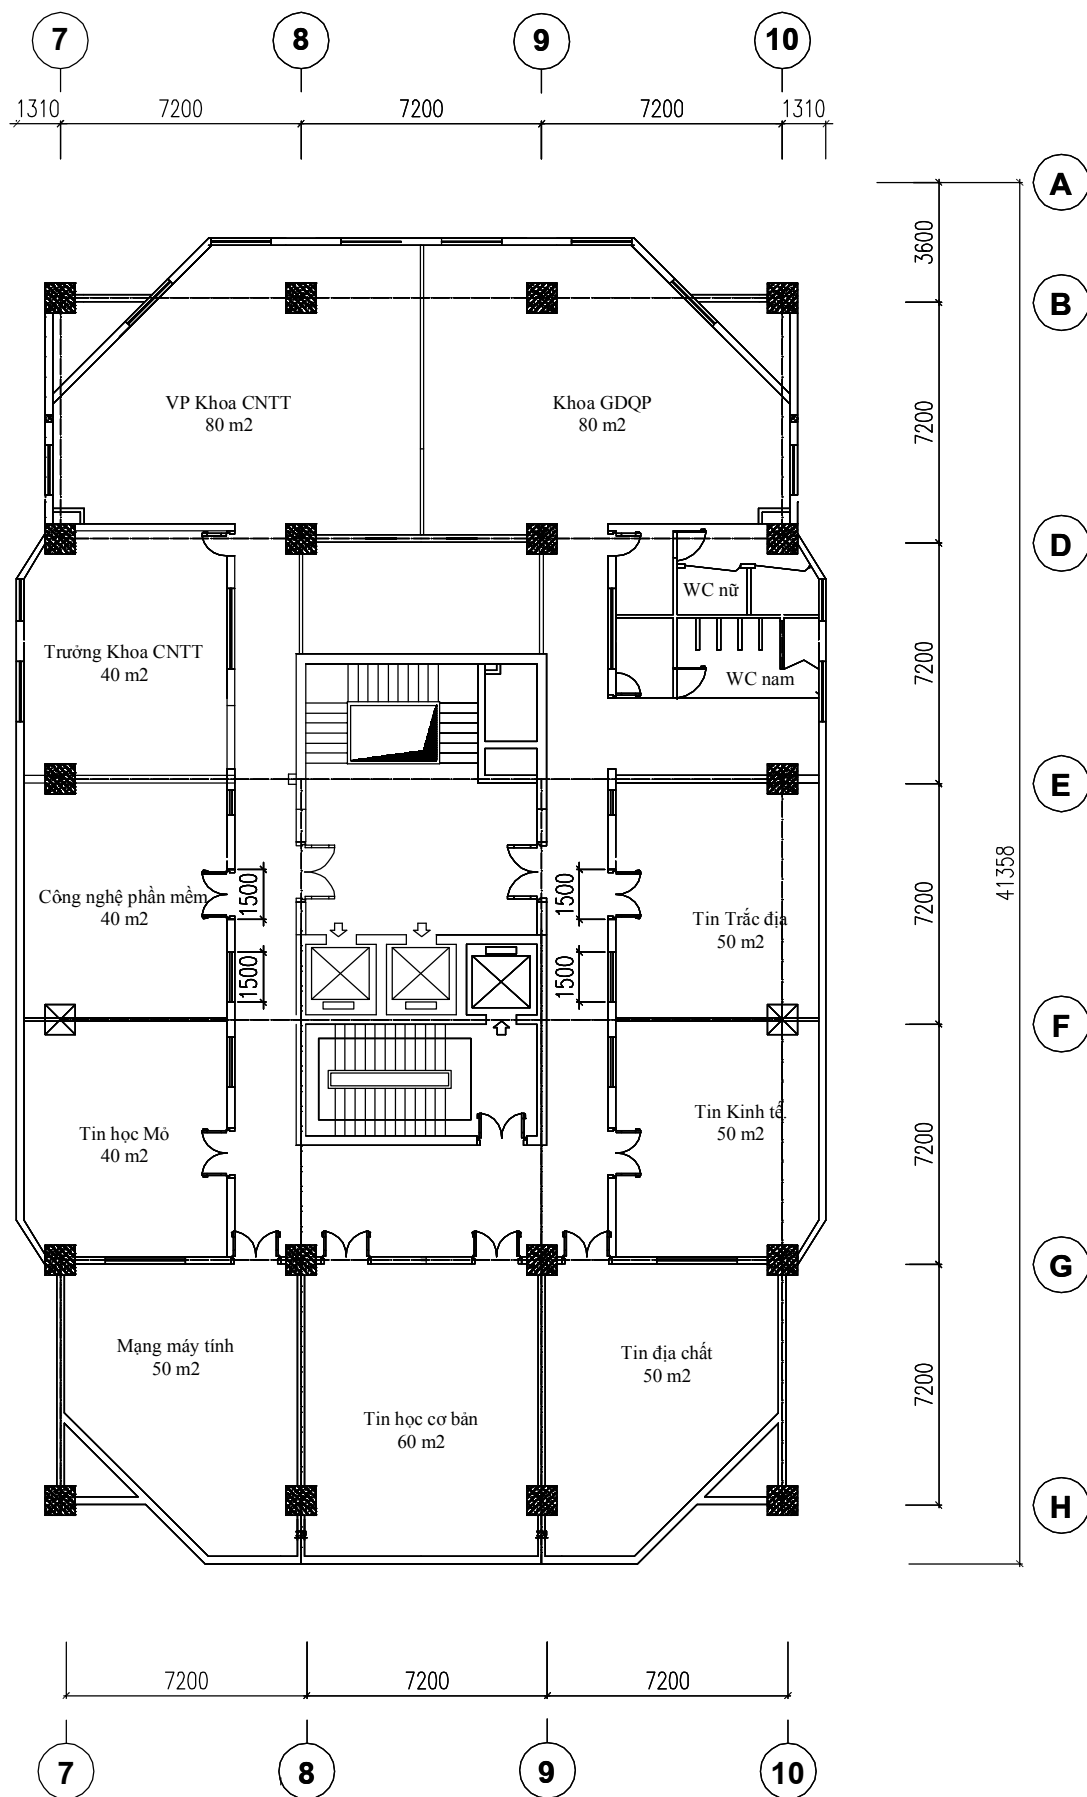


**Mặt bằng tầng 7
nhà C12 tầng**

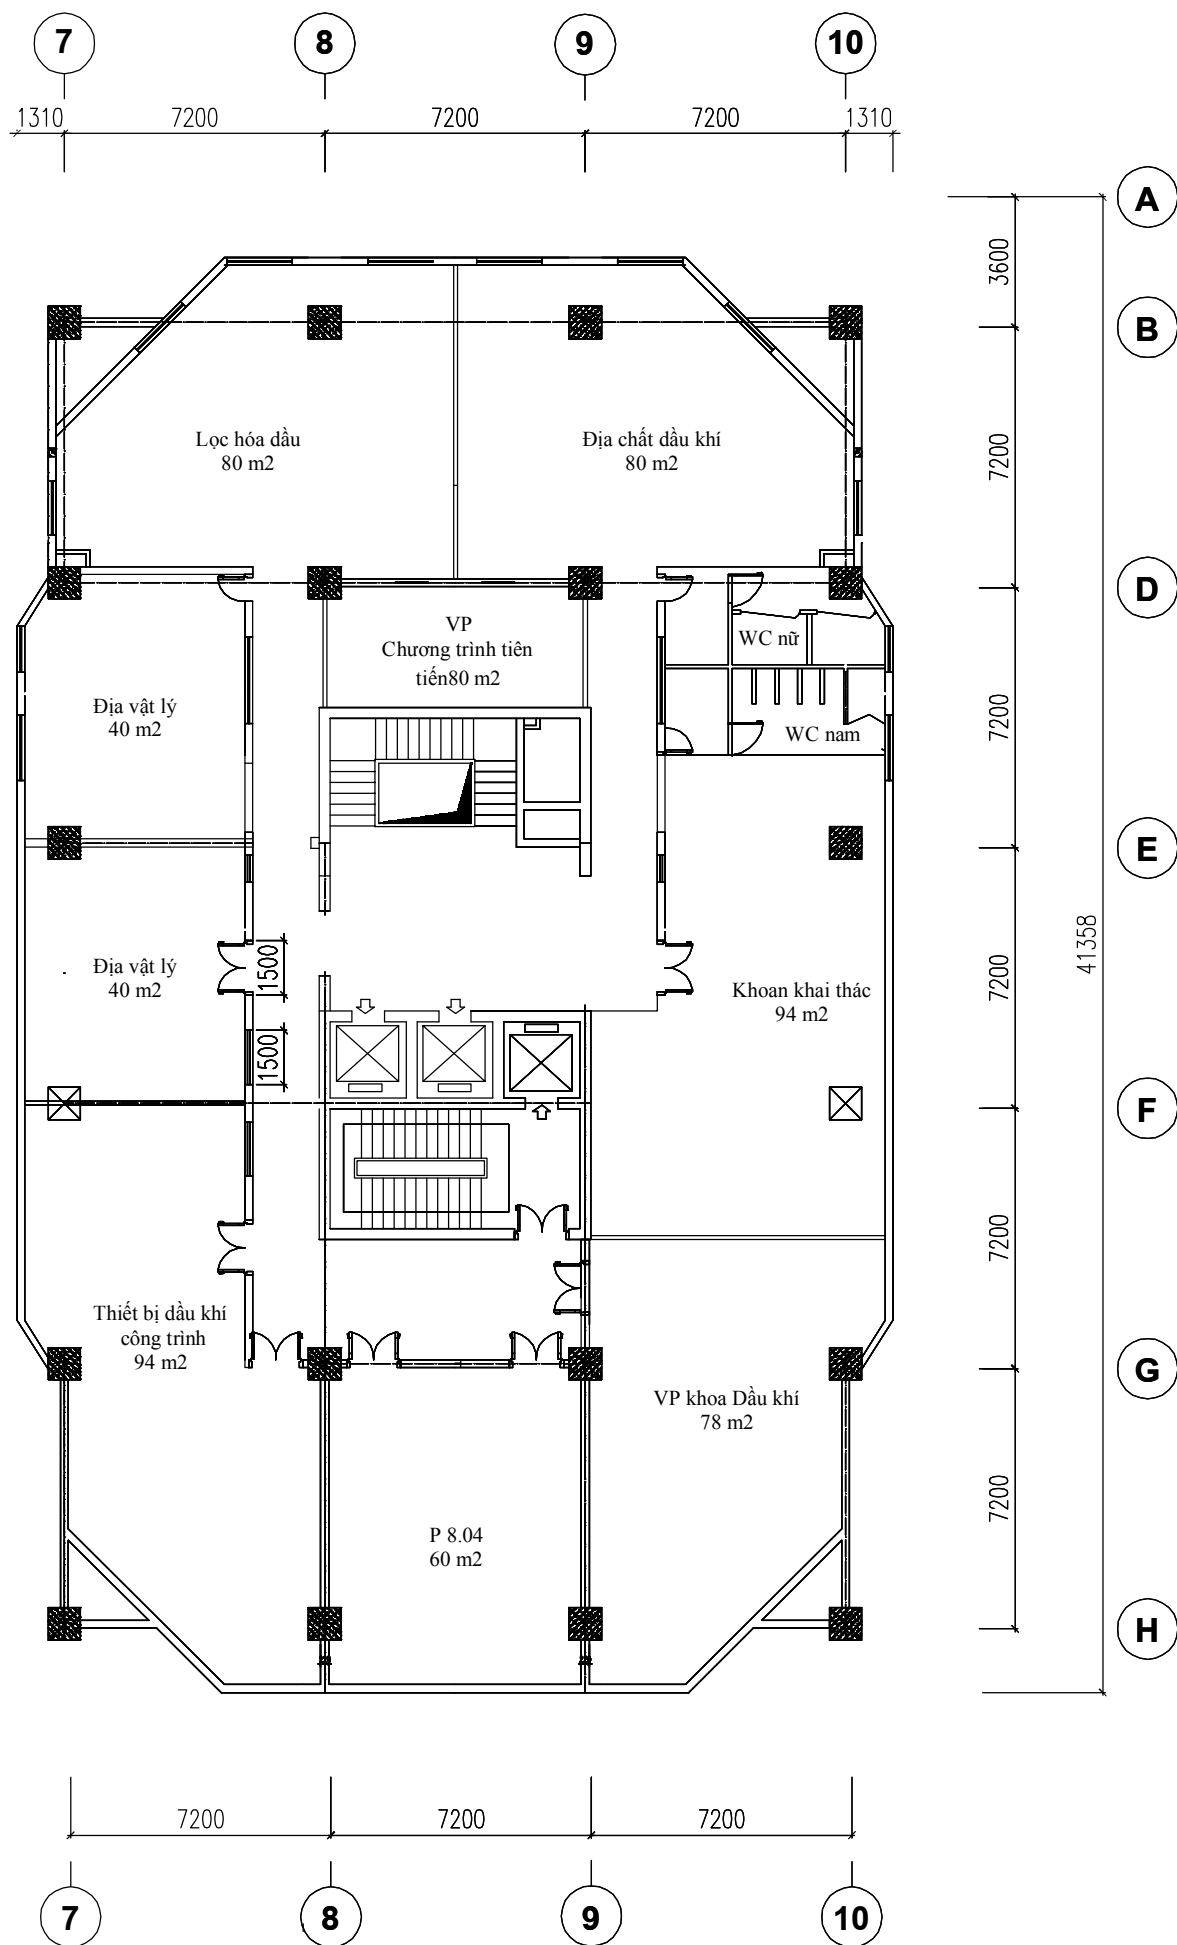


**Mặt bằng tầng 8
nhà C12 tầng**

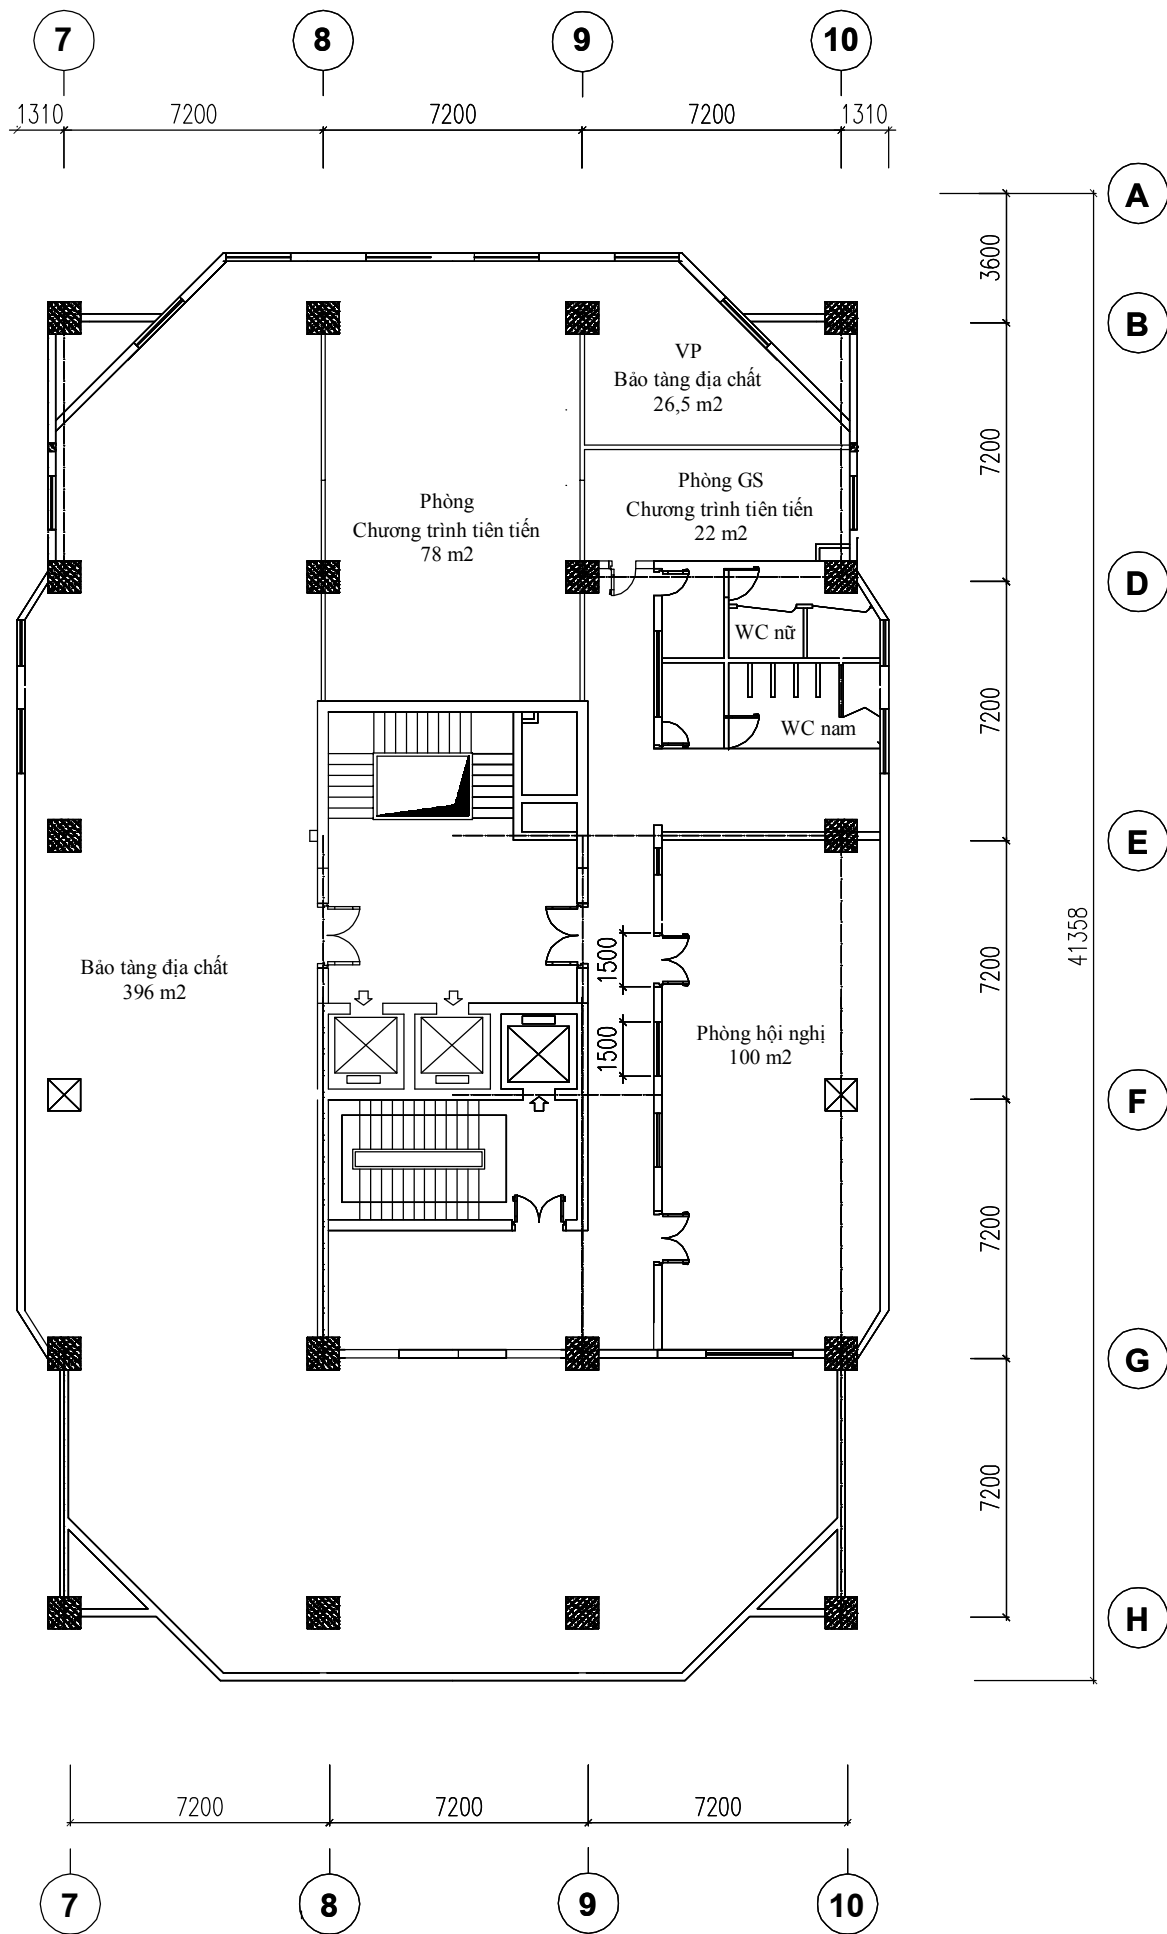


**Mặt bằng tầng 9
nhà C12 tầng**

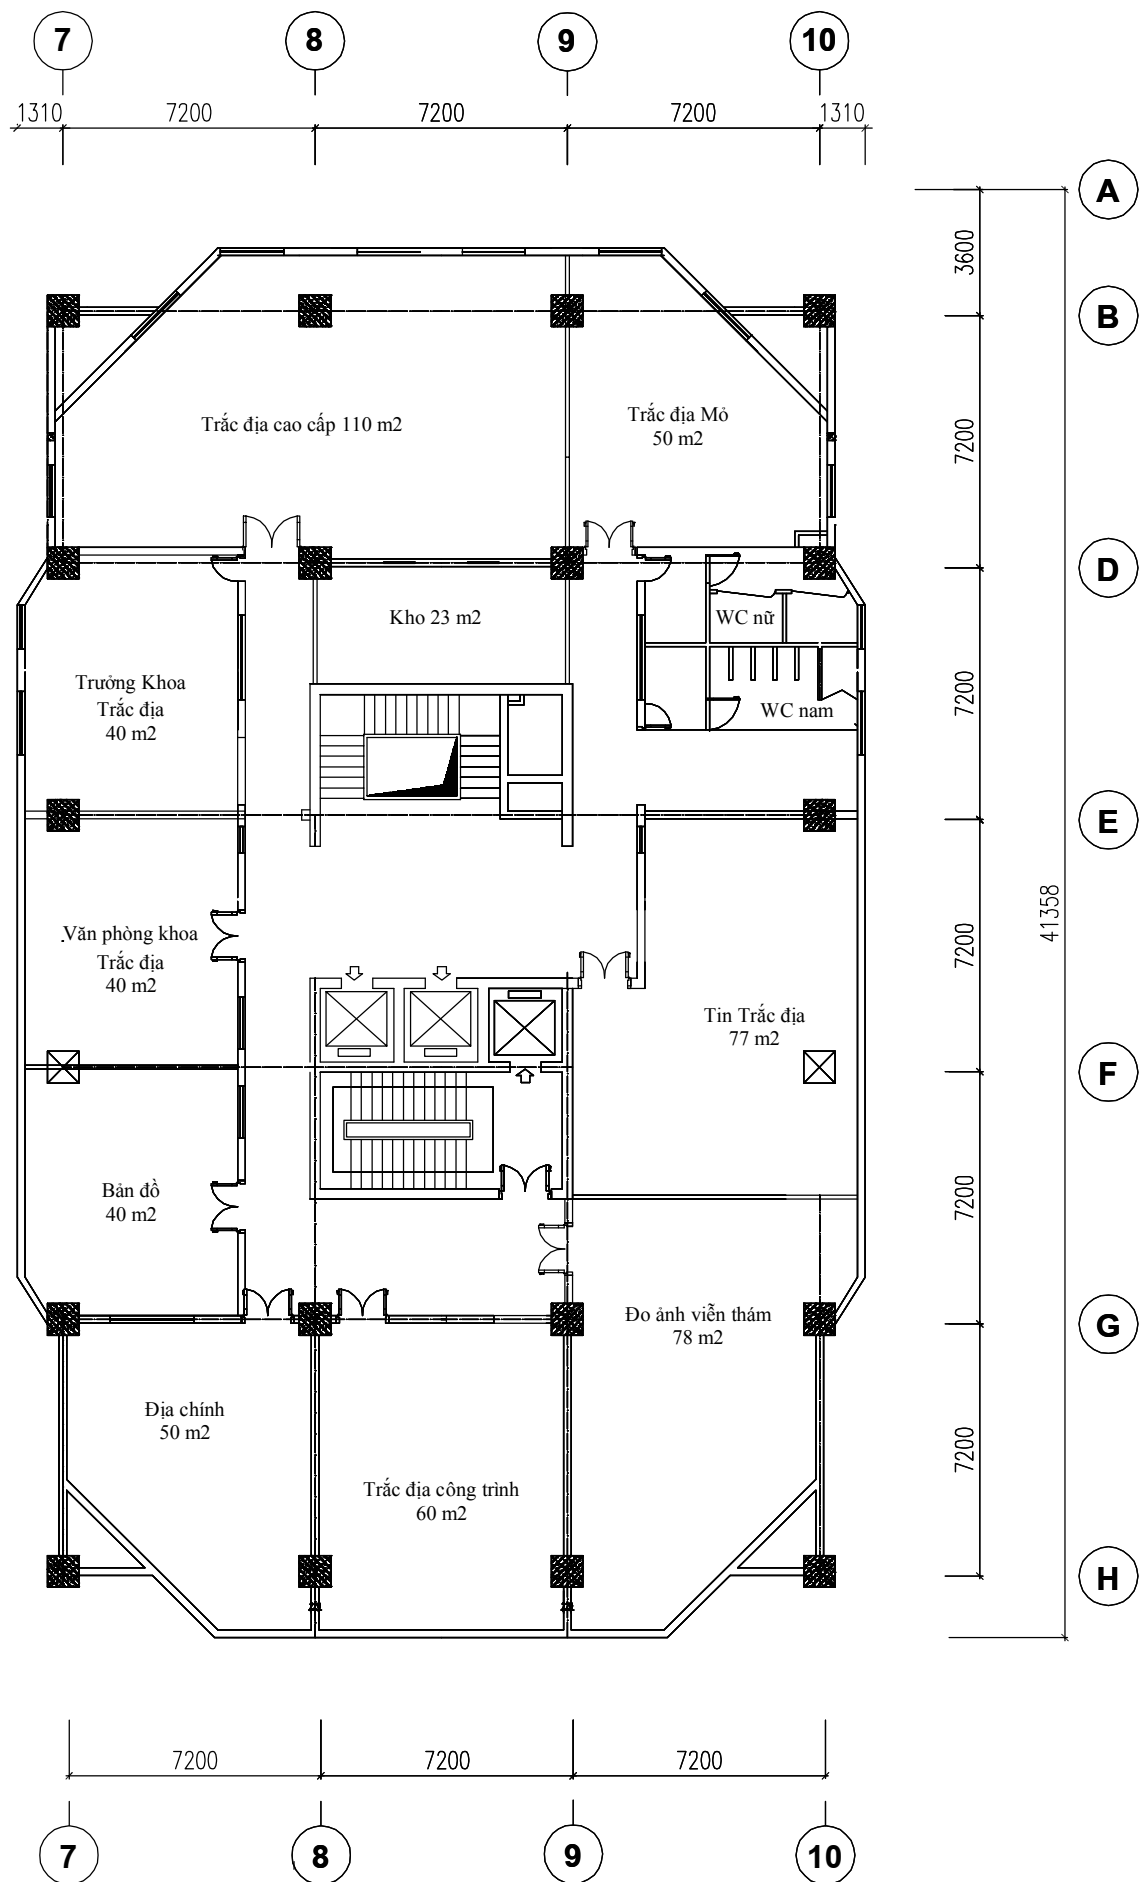

**Mặt bằng tầng 10
nhà C12 tầng**

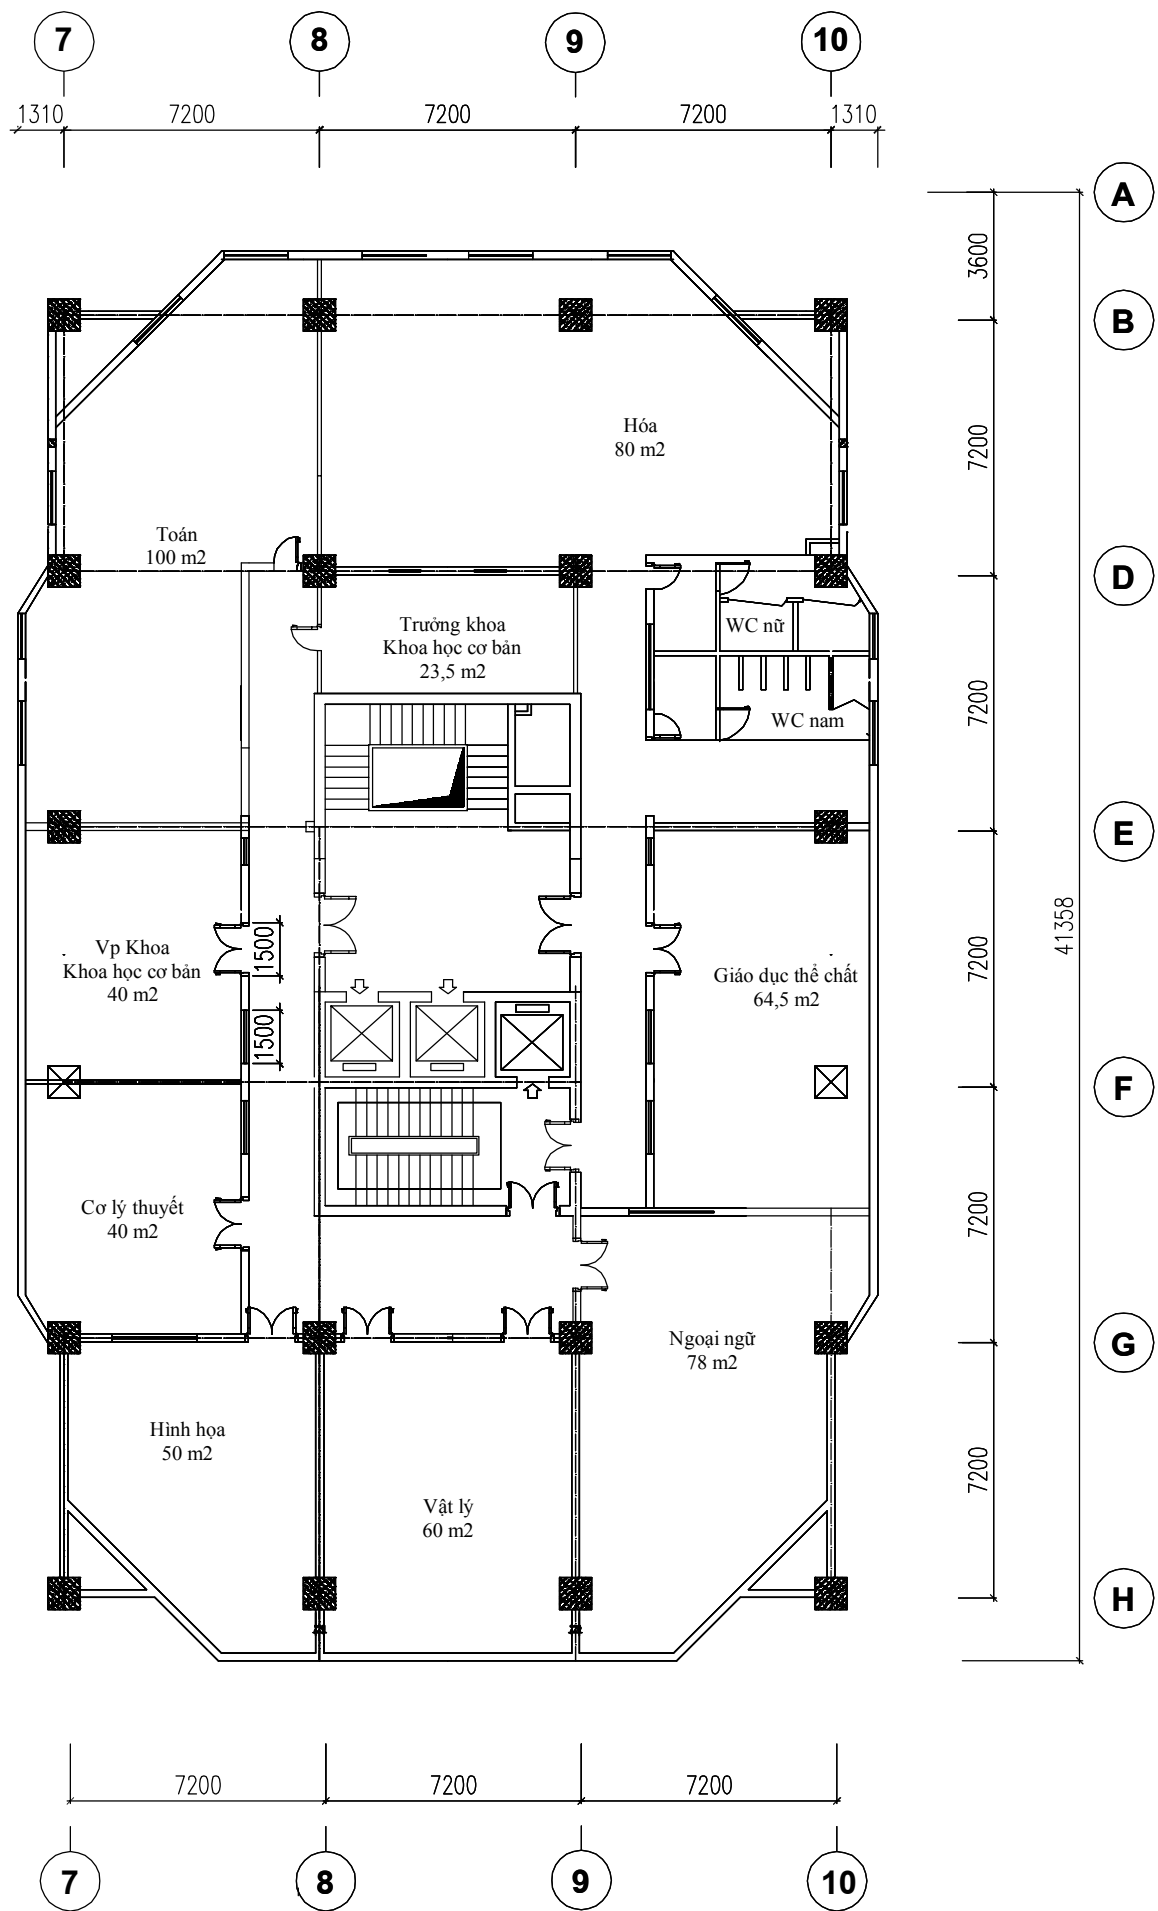


**Mặt bằng tầng 11
nhà C12 tầng**

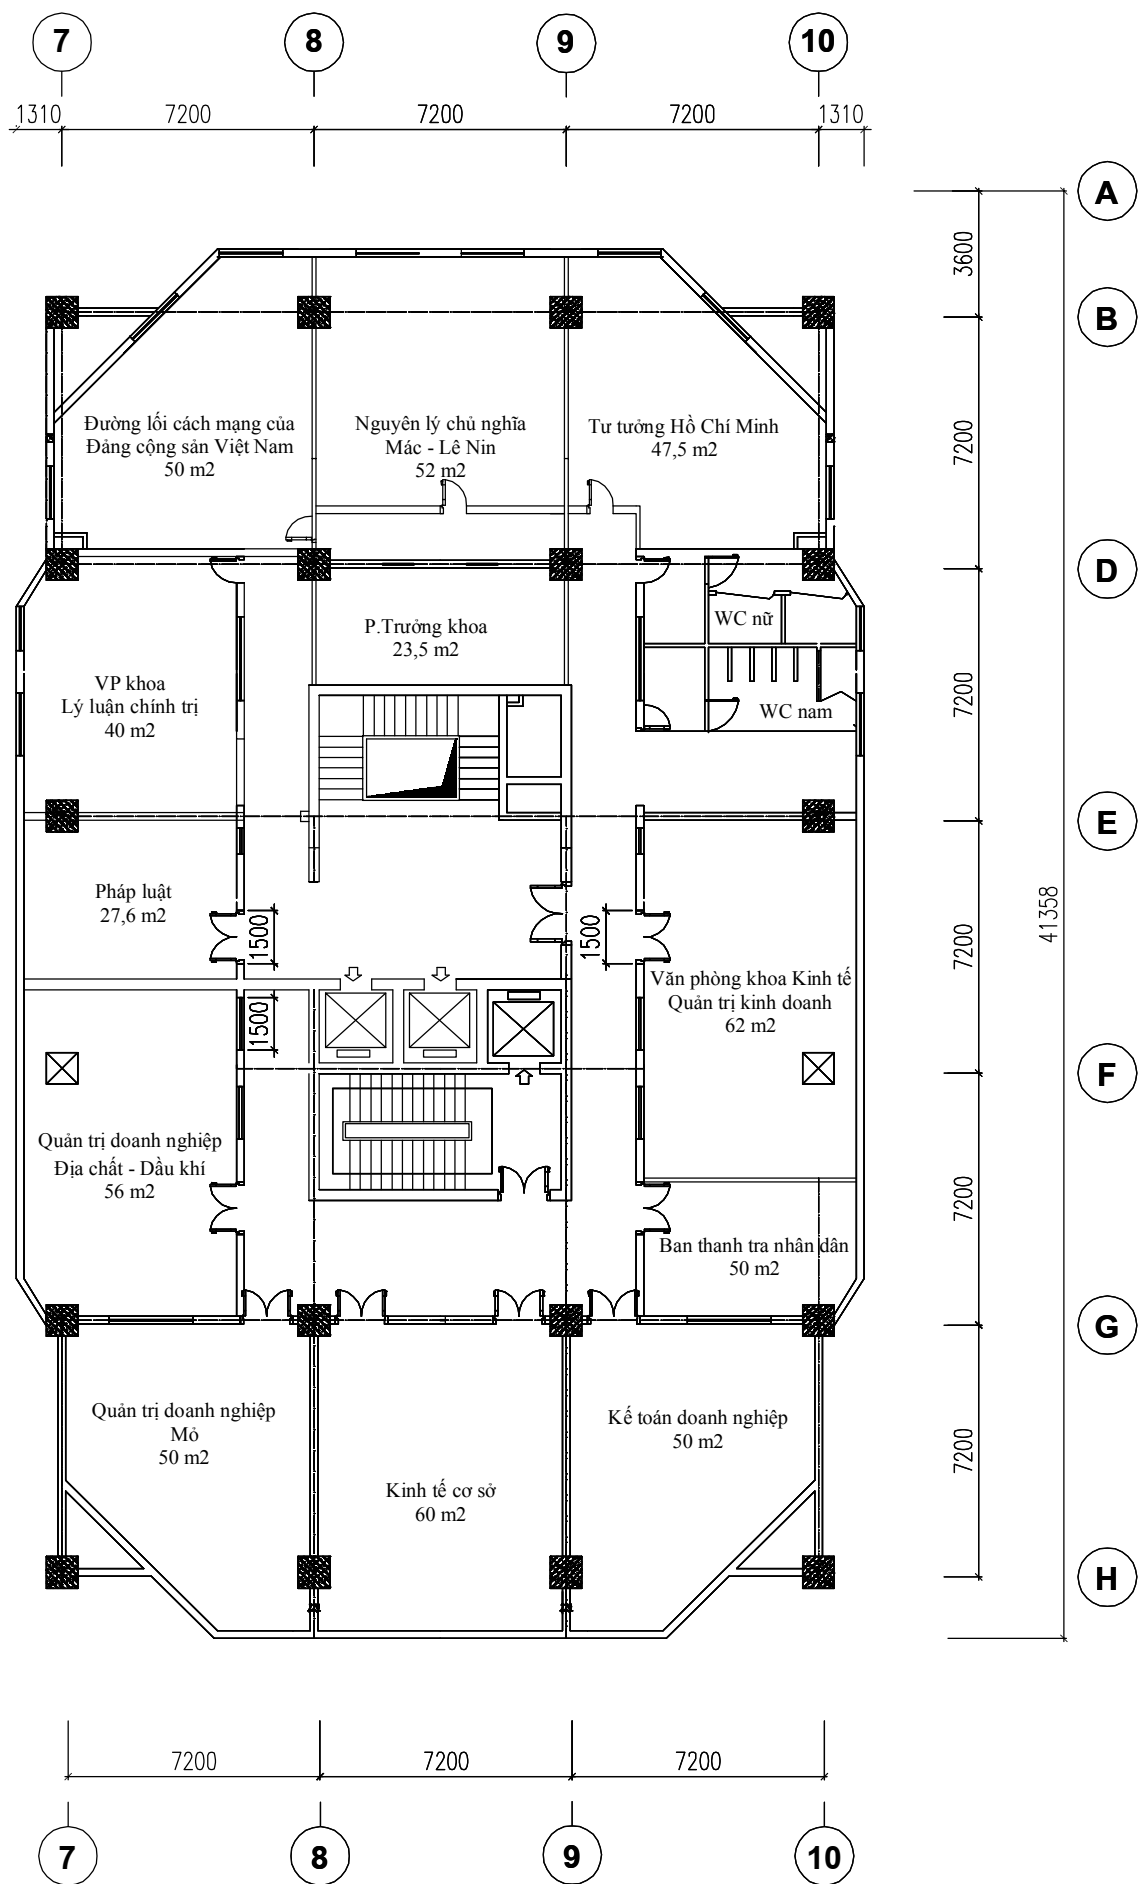

**Mặt bằng tầng 12
nhà C12 tầng**


TRƯỜNG ĐẠI HỌC MỎ - ĐỊA CHẤT

SƠ ĐỒ GIẢNG ĐƯỜNG NHÀ A

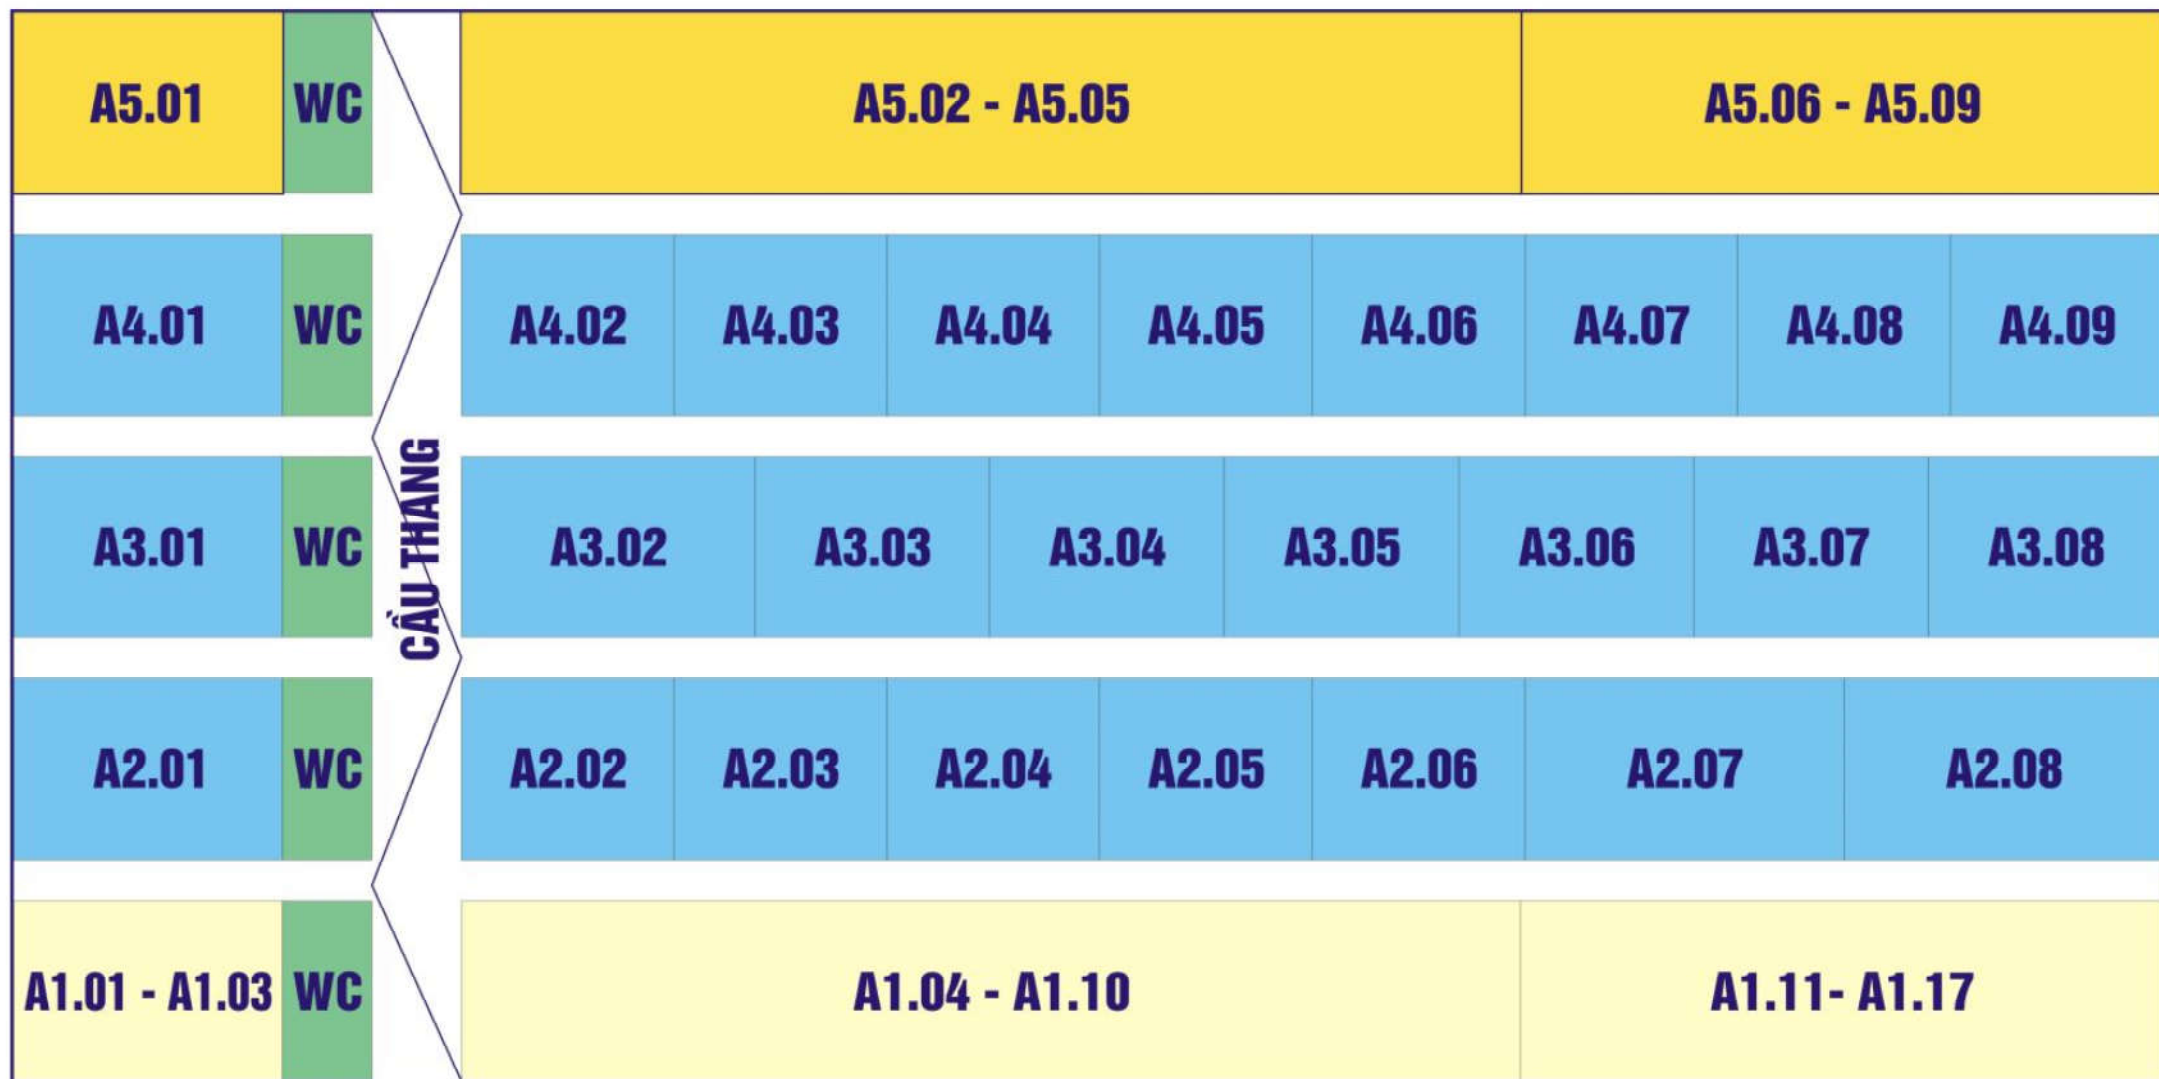


PHÒNG HỌC
 PHÒNG THÍ NGHIỆM




PHÒNG LÀM VIỆC
 NHÀ VỆ SINH

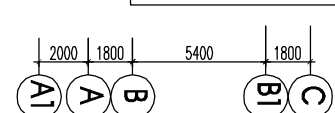


MẶT BẰNG TẦNG 1 NHÀ A

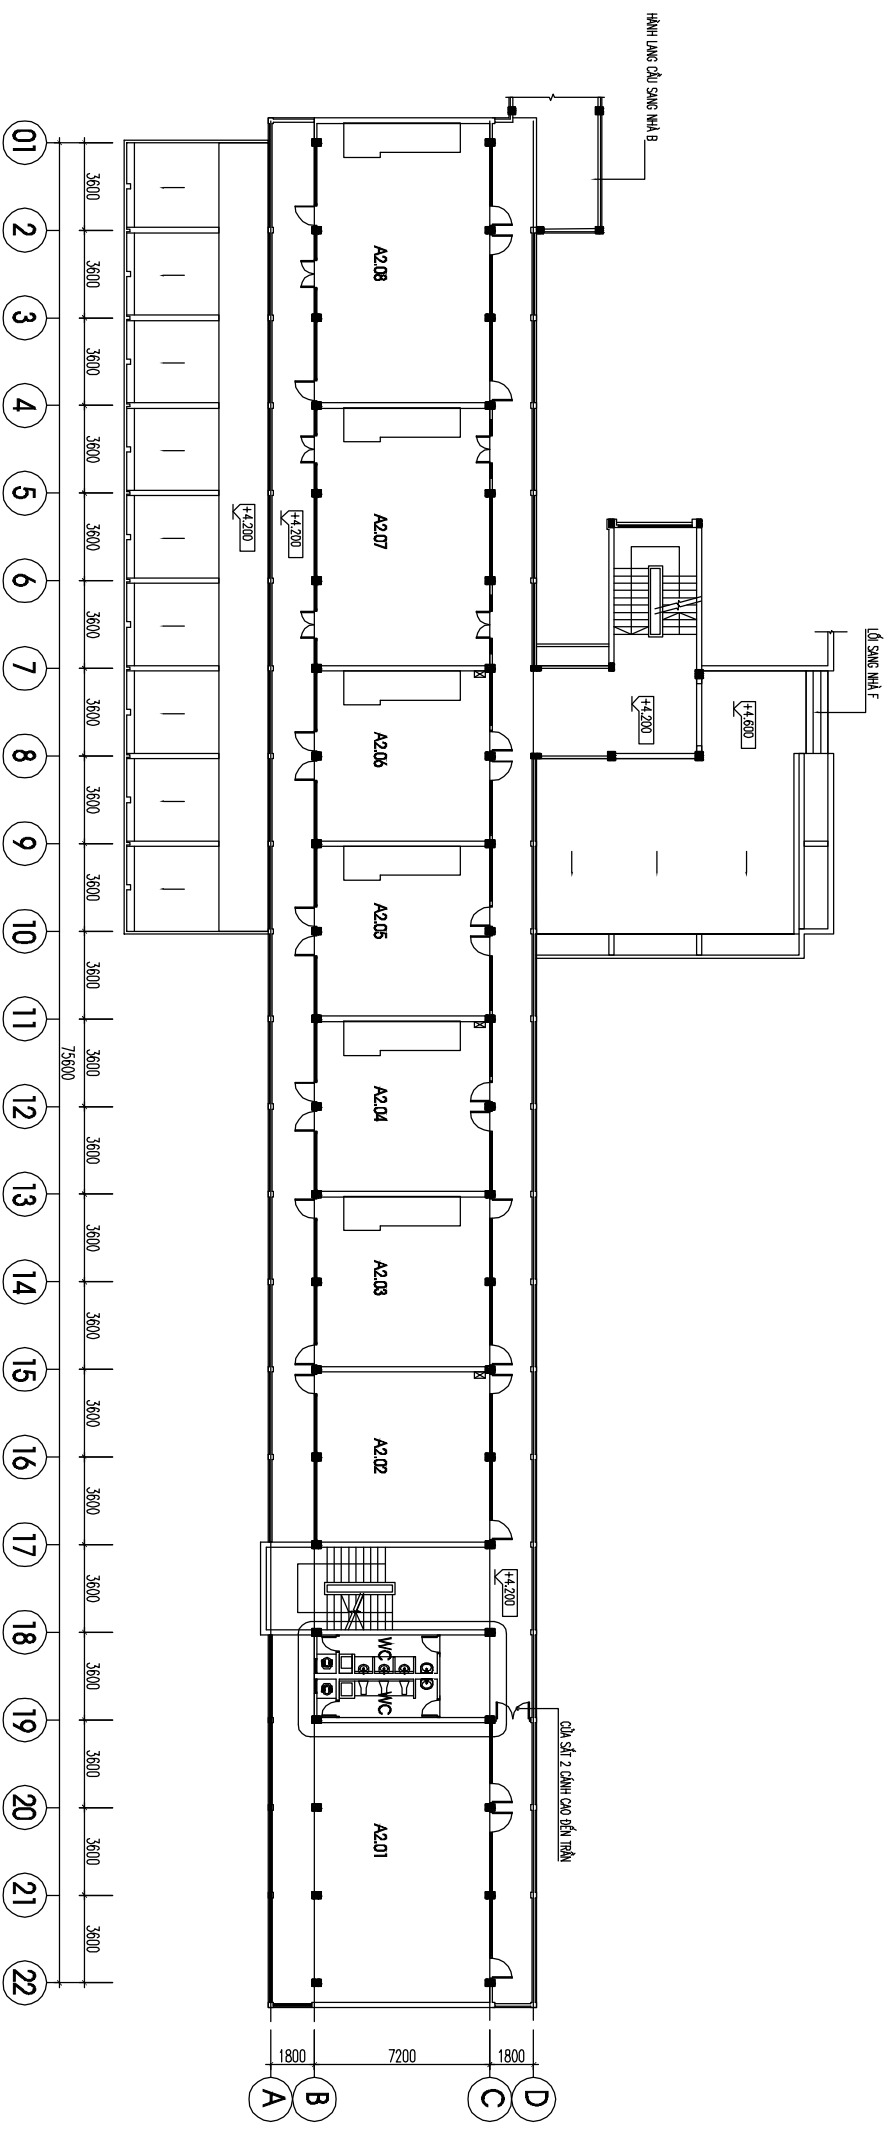

MẶT BẰNG TẦNG 2 NHÀ A

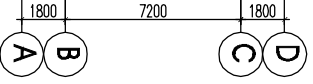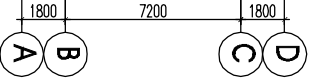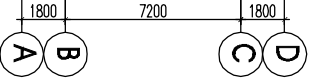


MẶT BẰNG TẦNG 5 NHÀ A

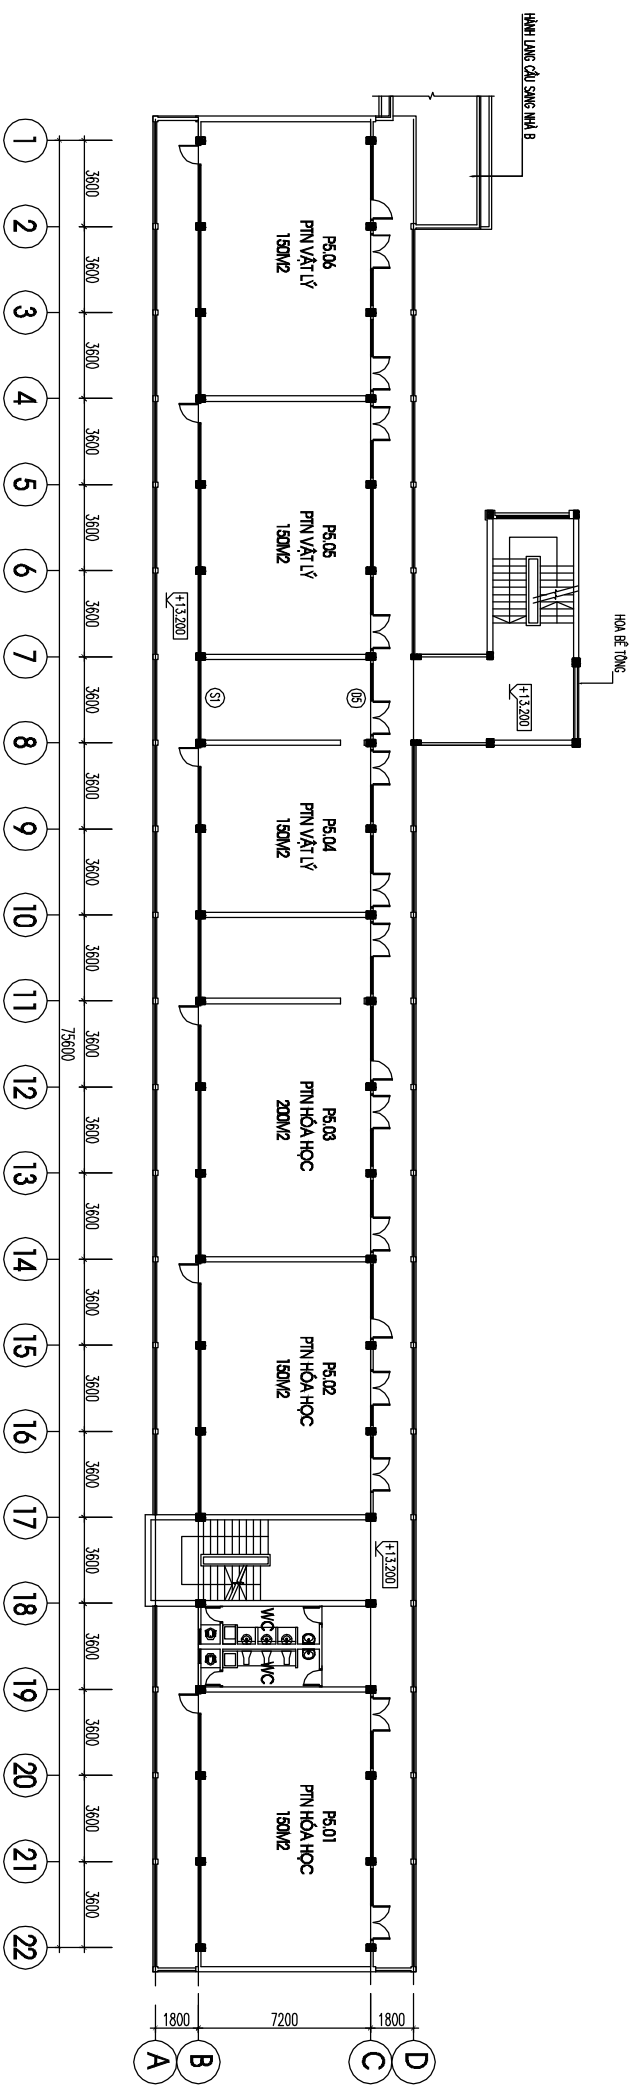


TRƯỜNG ĐẠI HỌC MỎ - ĐỊA CHẤT
SƠ ĐỒ GIẢNG ĐƯỜNG NHÀ B

CẦU THANG	B5.01	B5.02	B5.03	B5.04	B5.05	B5.06		B5.07	B5.08	HÀNH LANG	WC
	B4.01	B4.02	B4.03	B4.04	B4.05	B4.06	B4.07	B4.08			WC
	B3.01	B3.02	B3.03		B3.04	B3.05	B3.06	B3.07	B3.08		WC
	B2.01	B2.02	B2.03	B2.04		B2.05	B2.06	B2.07			WC
	B1.01	B1.02	B1.03			B1.04	LỐI ĐI	B1.05			WC


- PHÒNG HỌC
- PHÒNG THÍ NGHIỆM
- PHÒNG HỌP
- NHÀ VỆ SINH

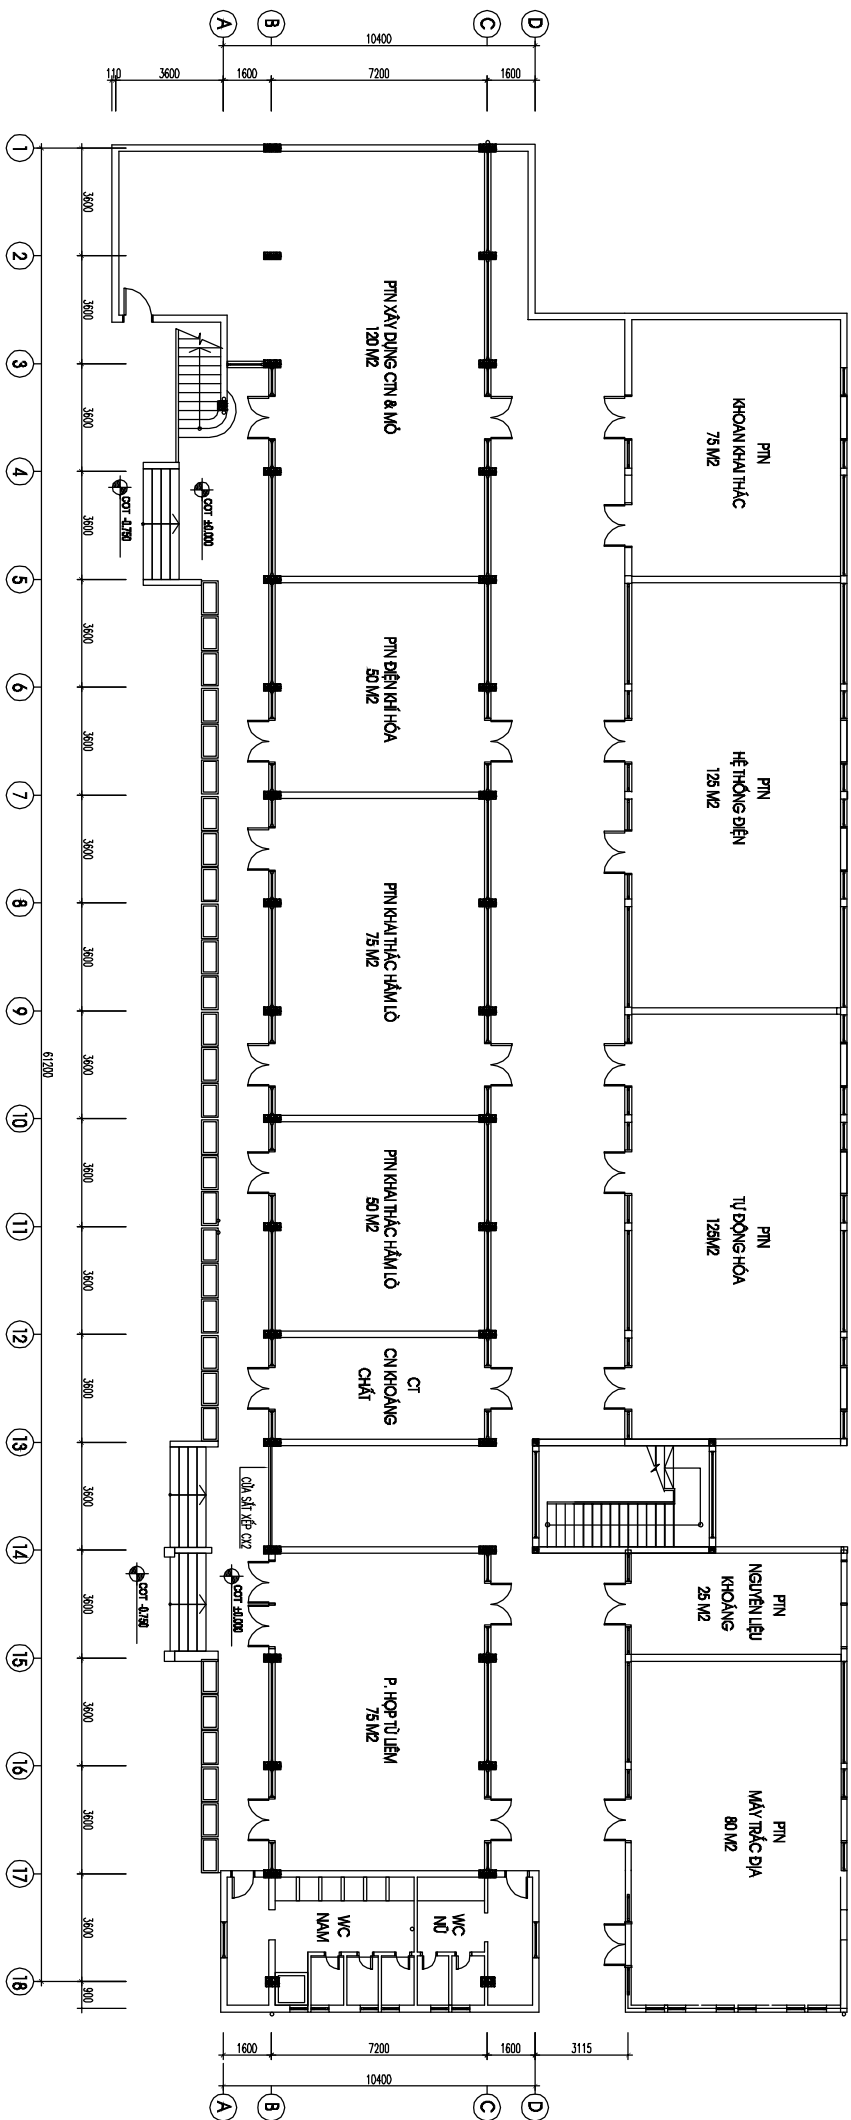

MẶT BẰNG TẦNG 1 NHÀ B

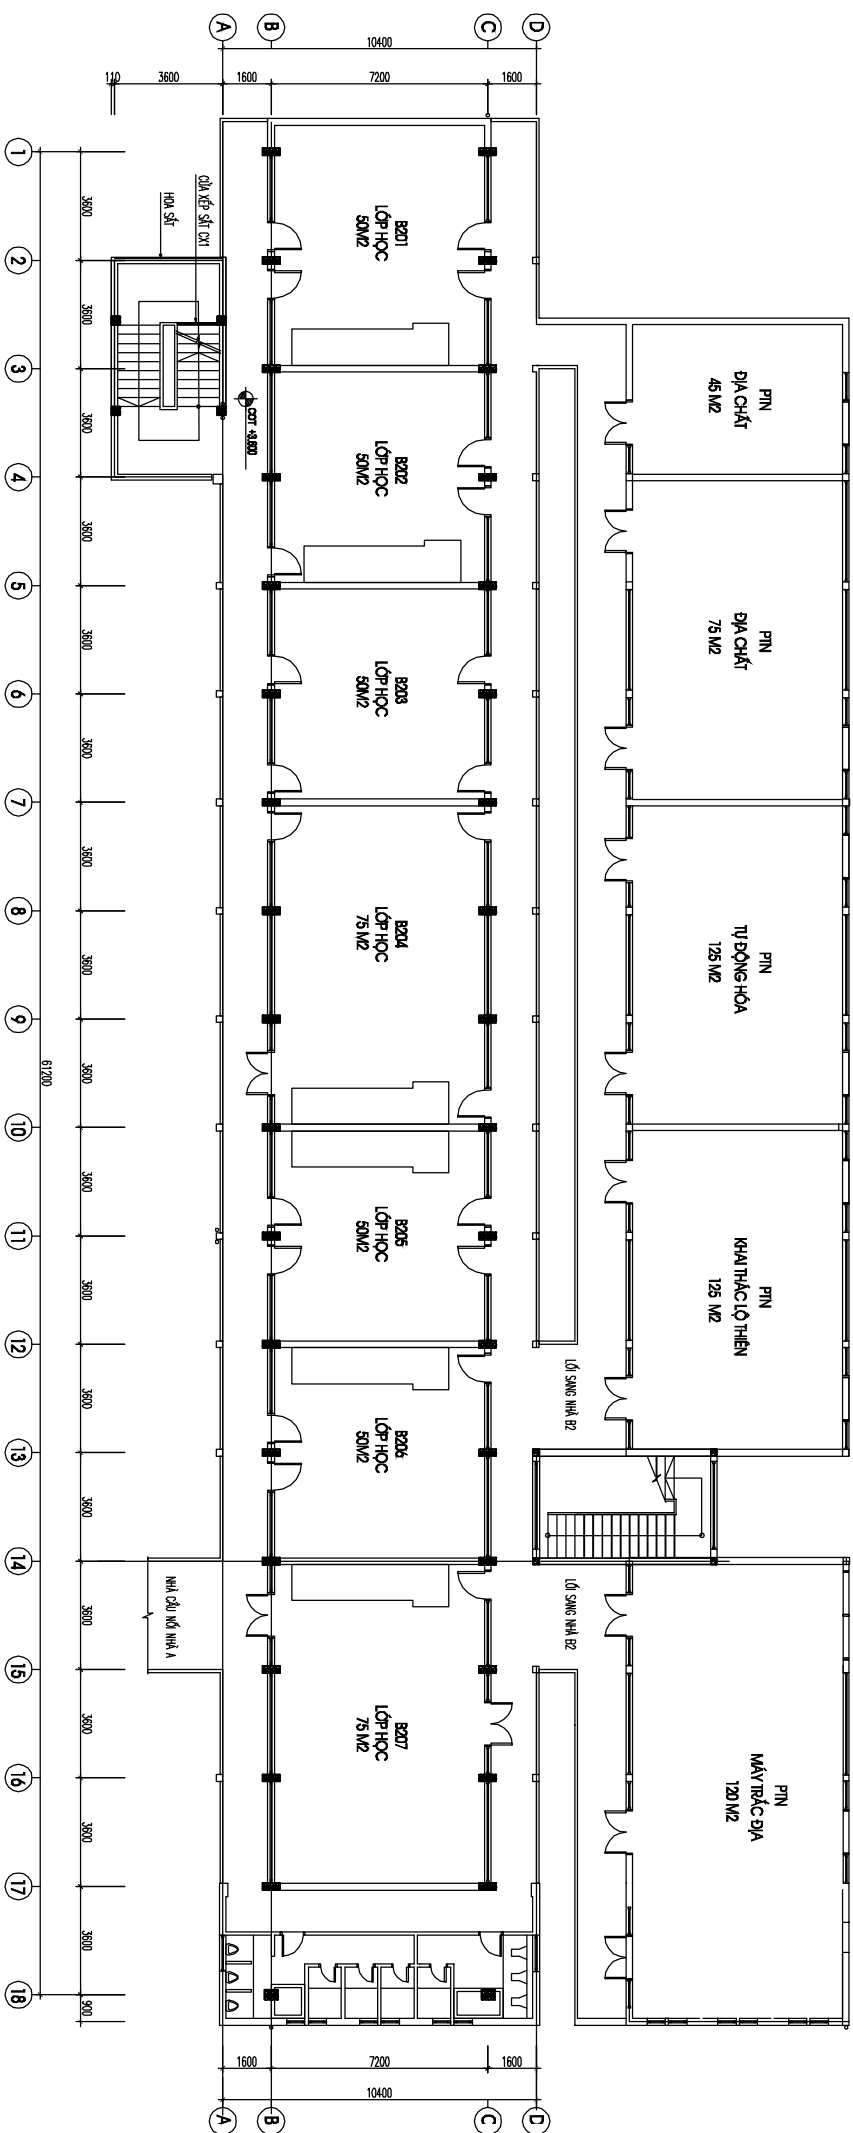


MẶT BẰNG TẦNG 2 NHÀ B

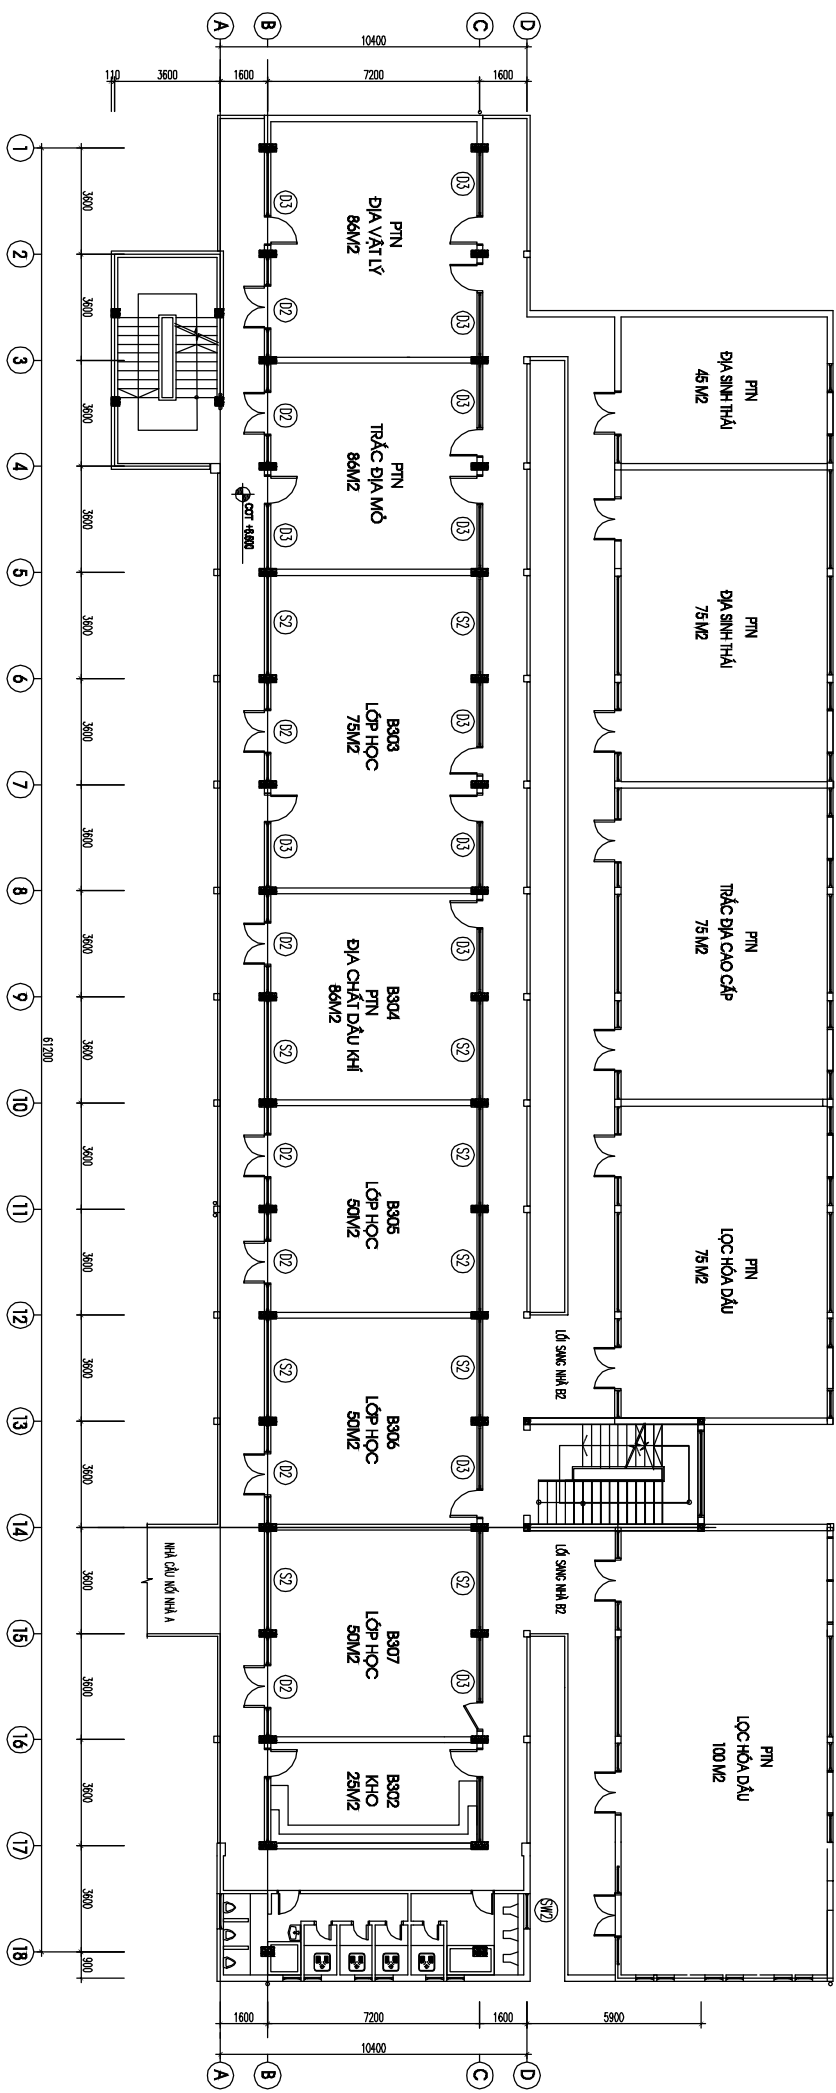

MẶT BẰNG TẦNG 3 NHÀ B

TRƯỜNG ĐẠI HỌC MỎ - ĐỊA CHẤT

SƠ ĐỒ GIẢNG ĐƯỜNG NHÀ D

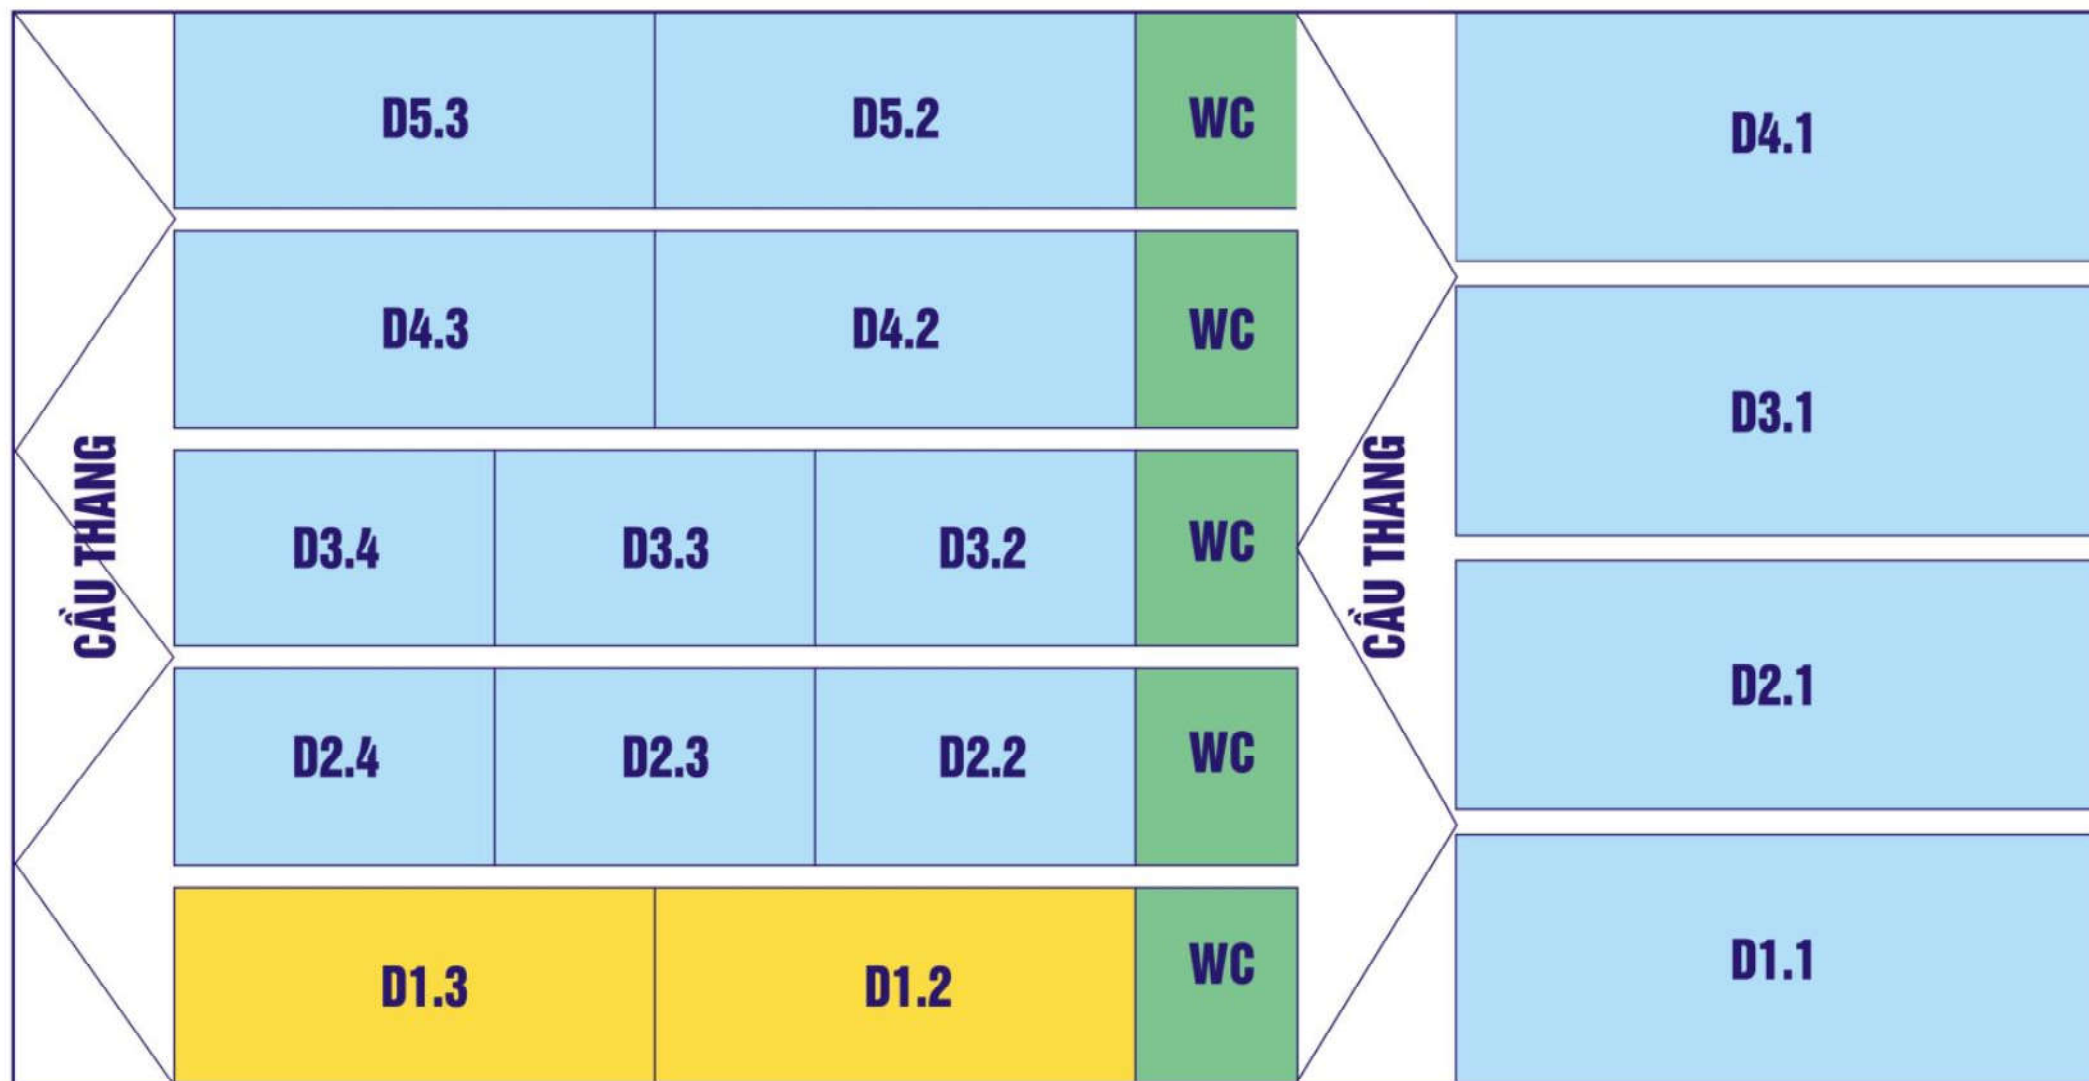


PHÒNG HỌC




NHÀ VỆ SINH




PHÒNG THÍ NGHIỆM

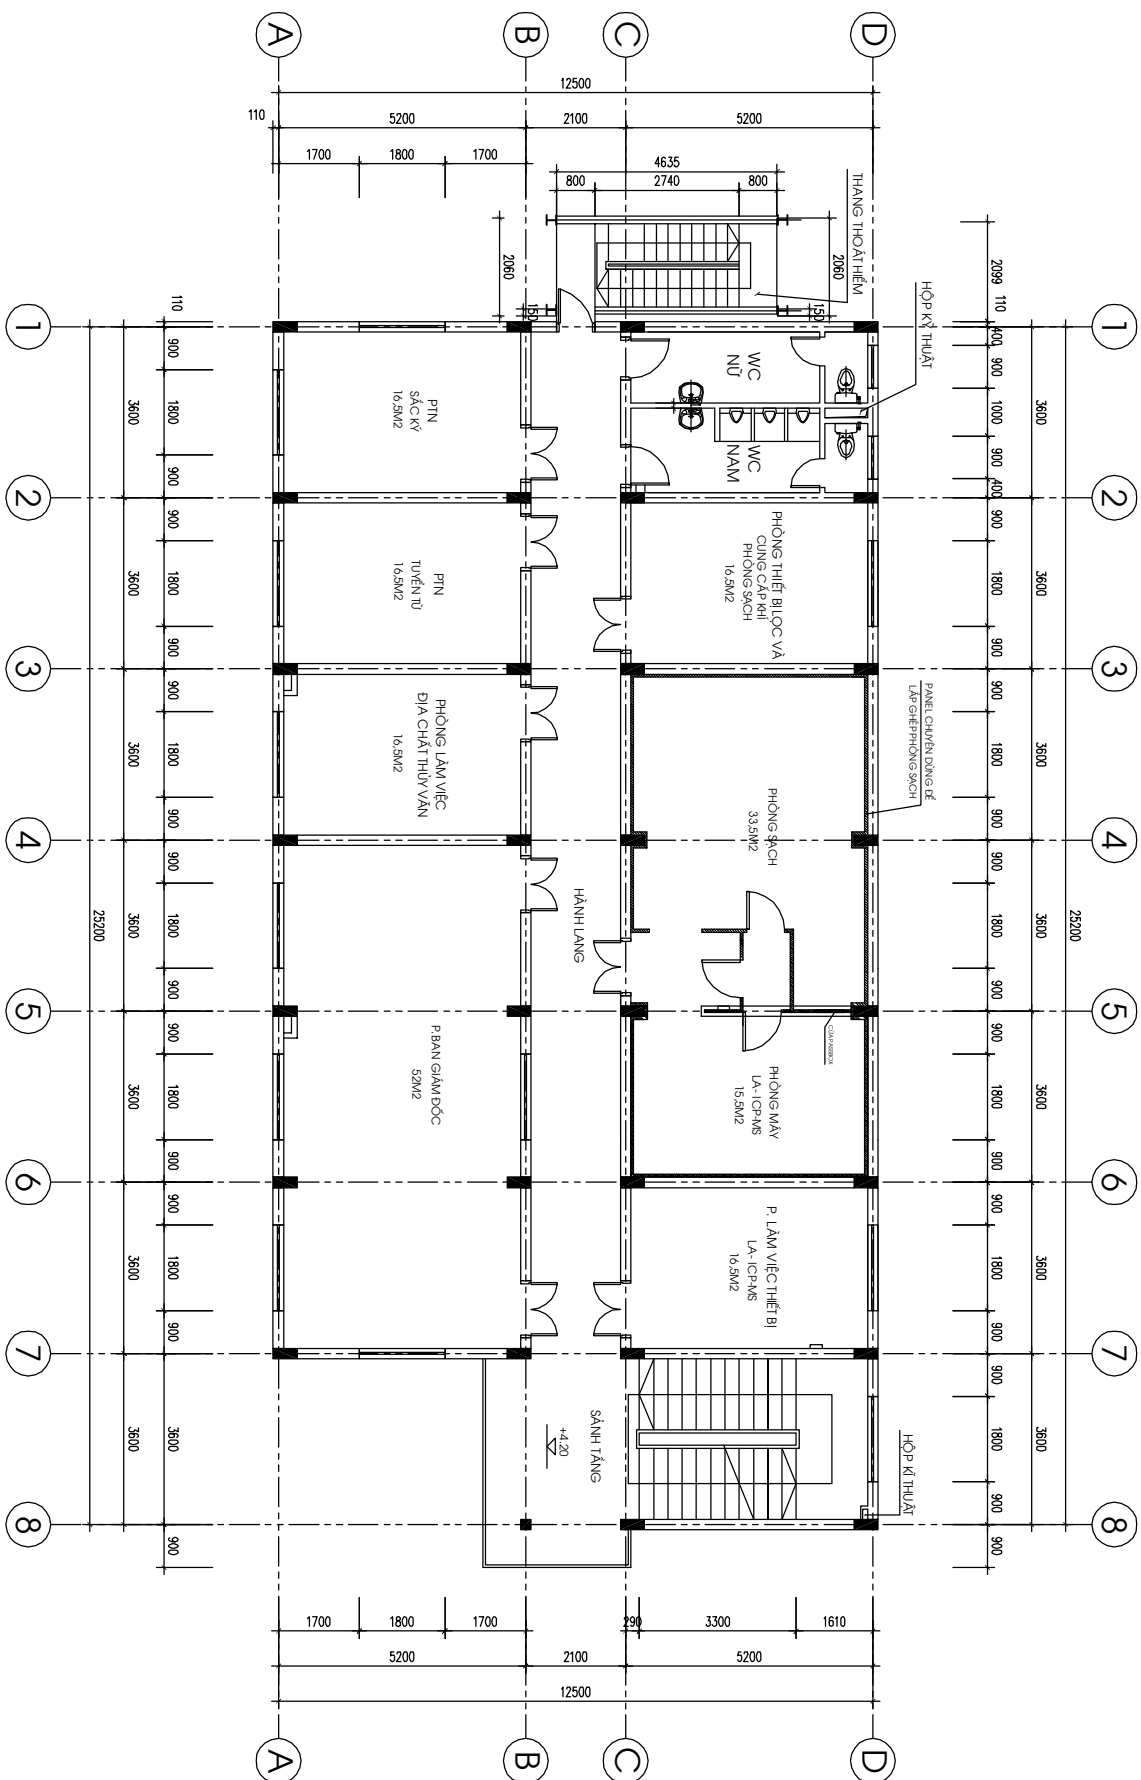


MẶT BẰNG TẦNG 2

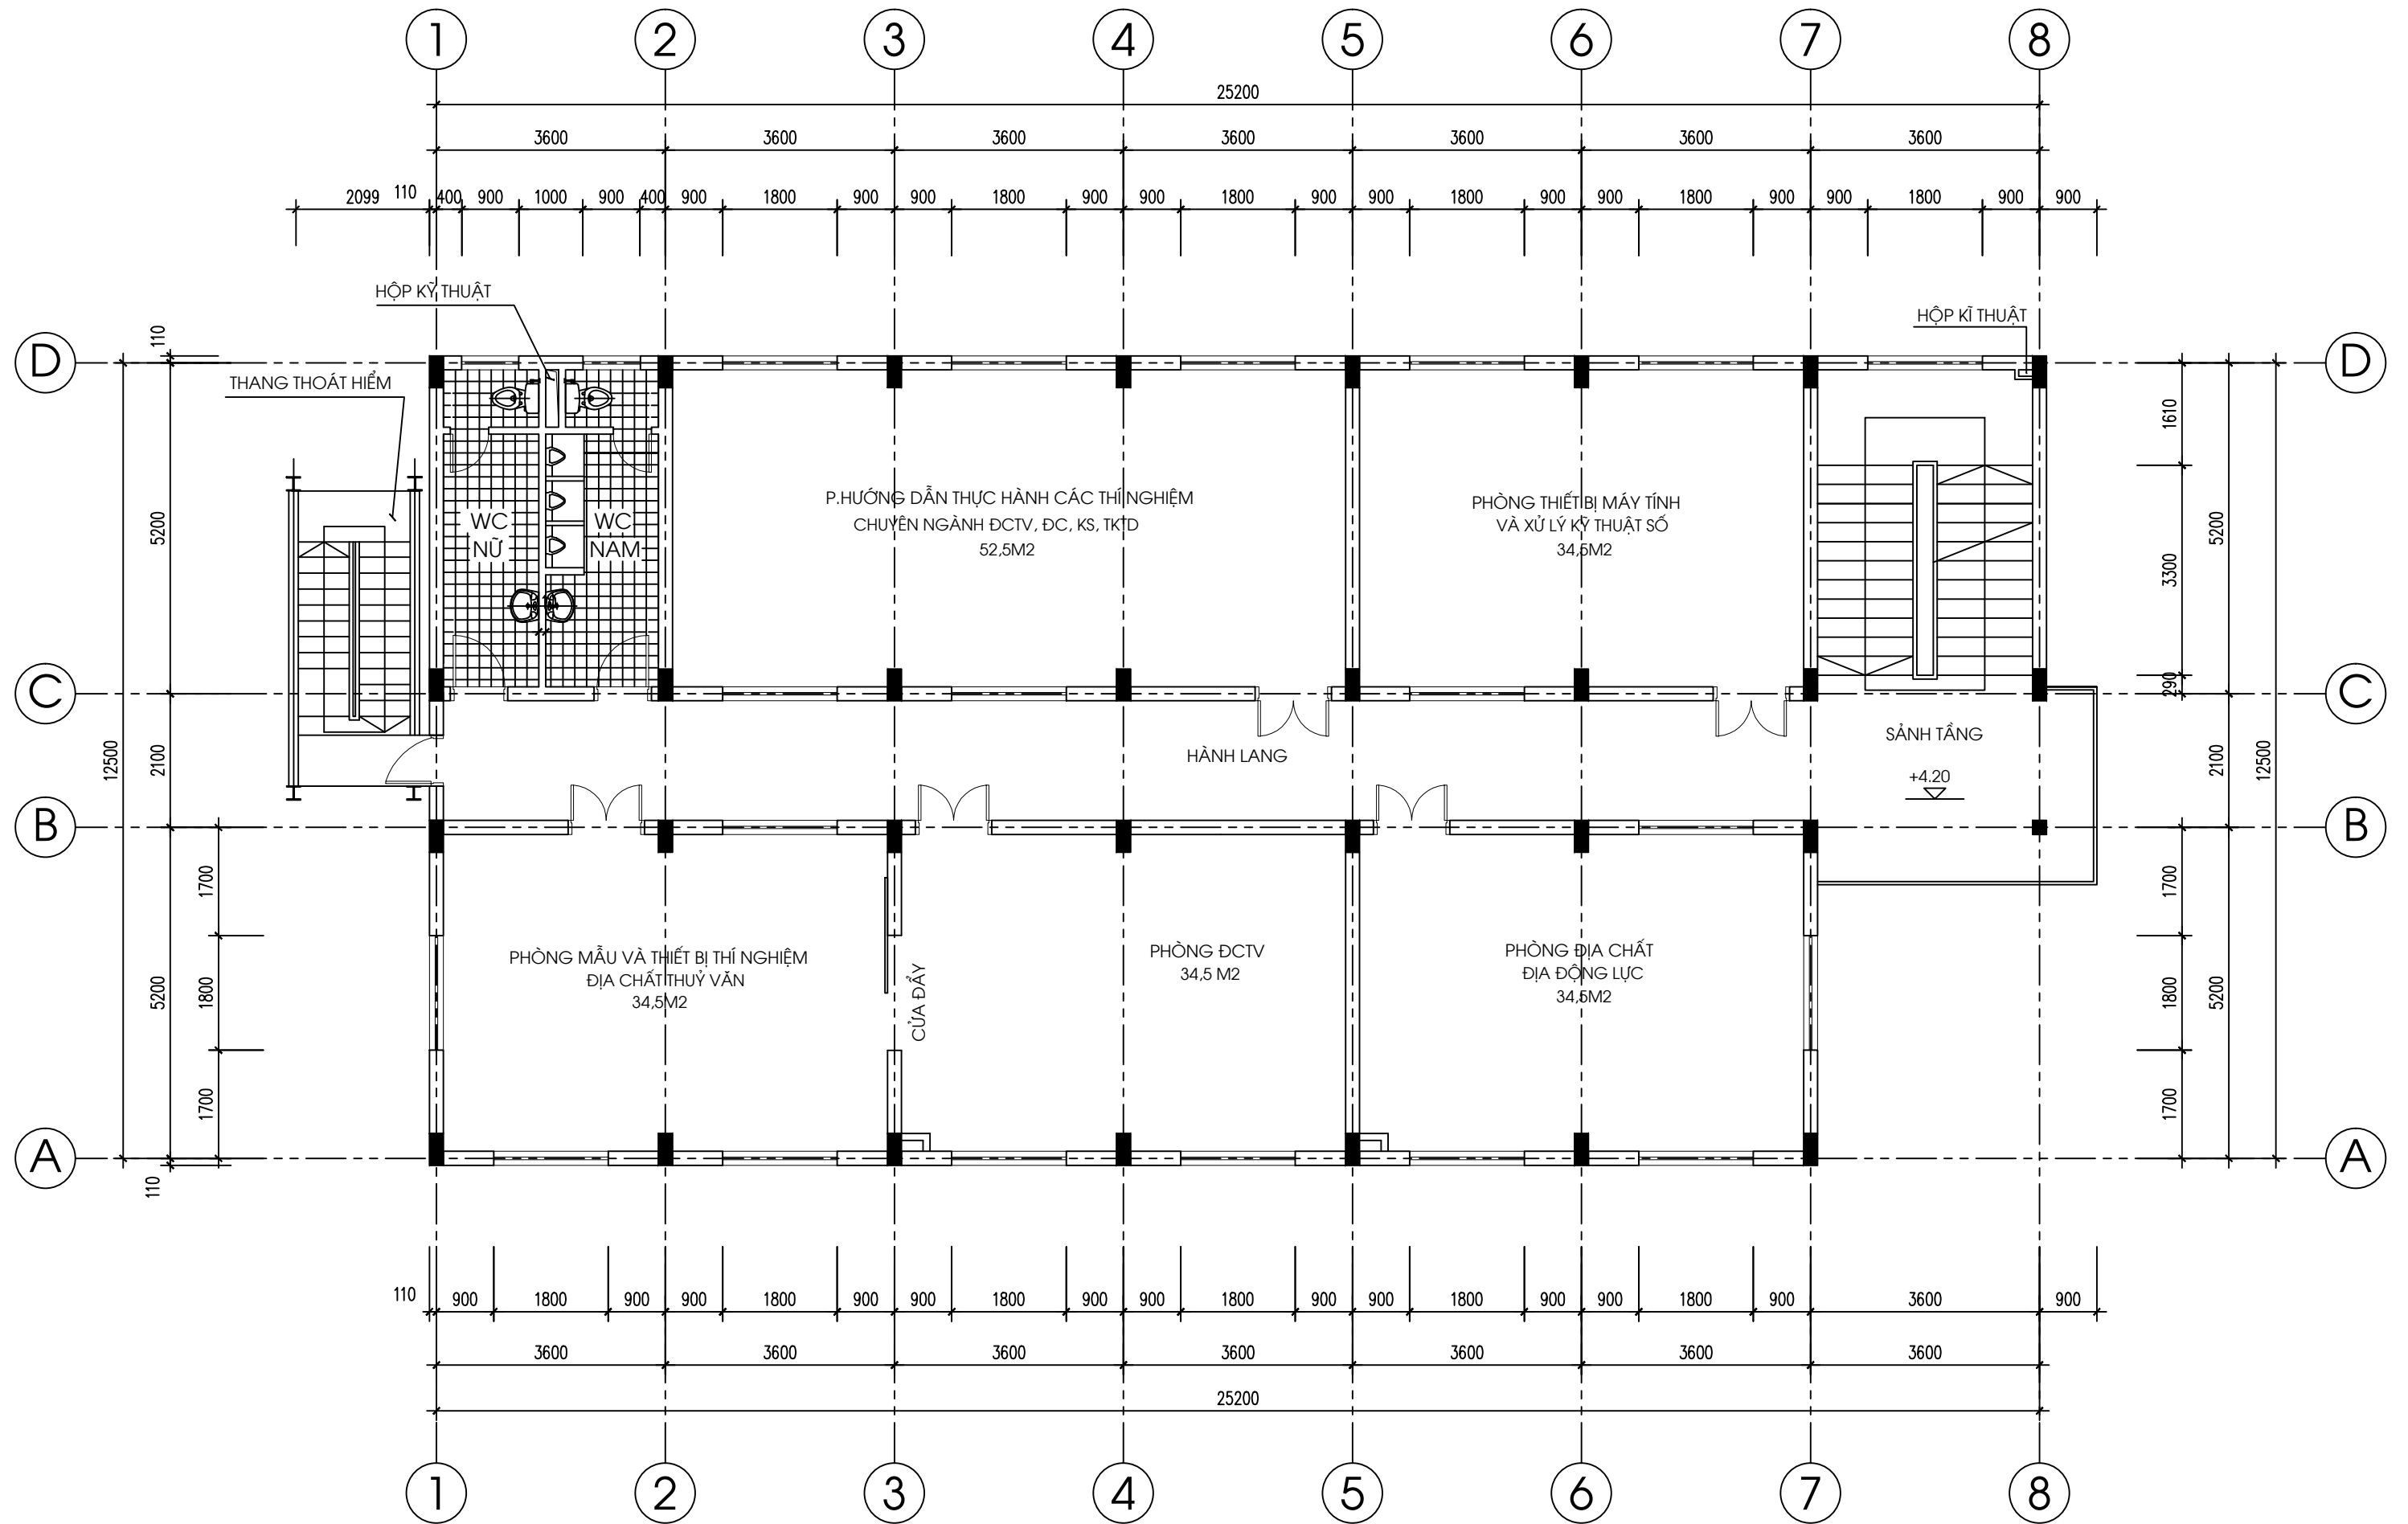

MẶT BẰNG TẦNG 3


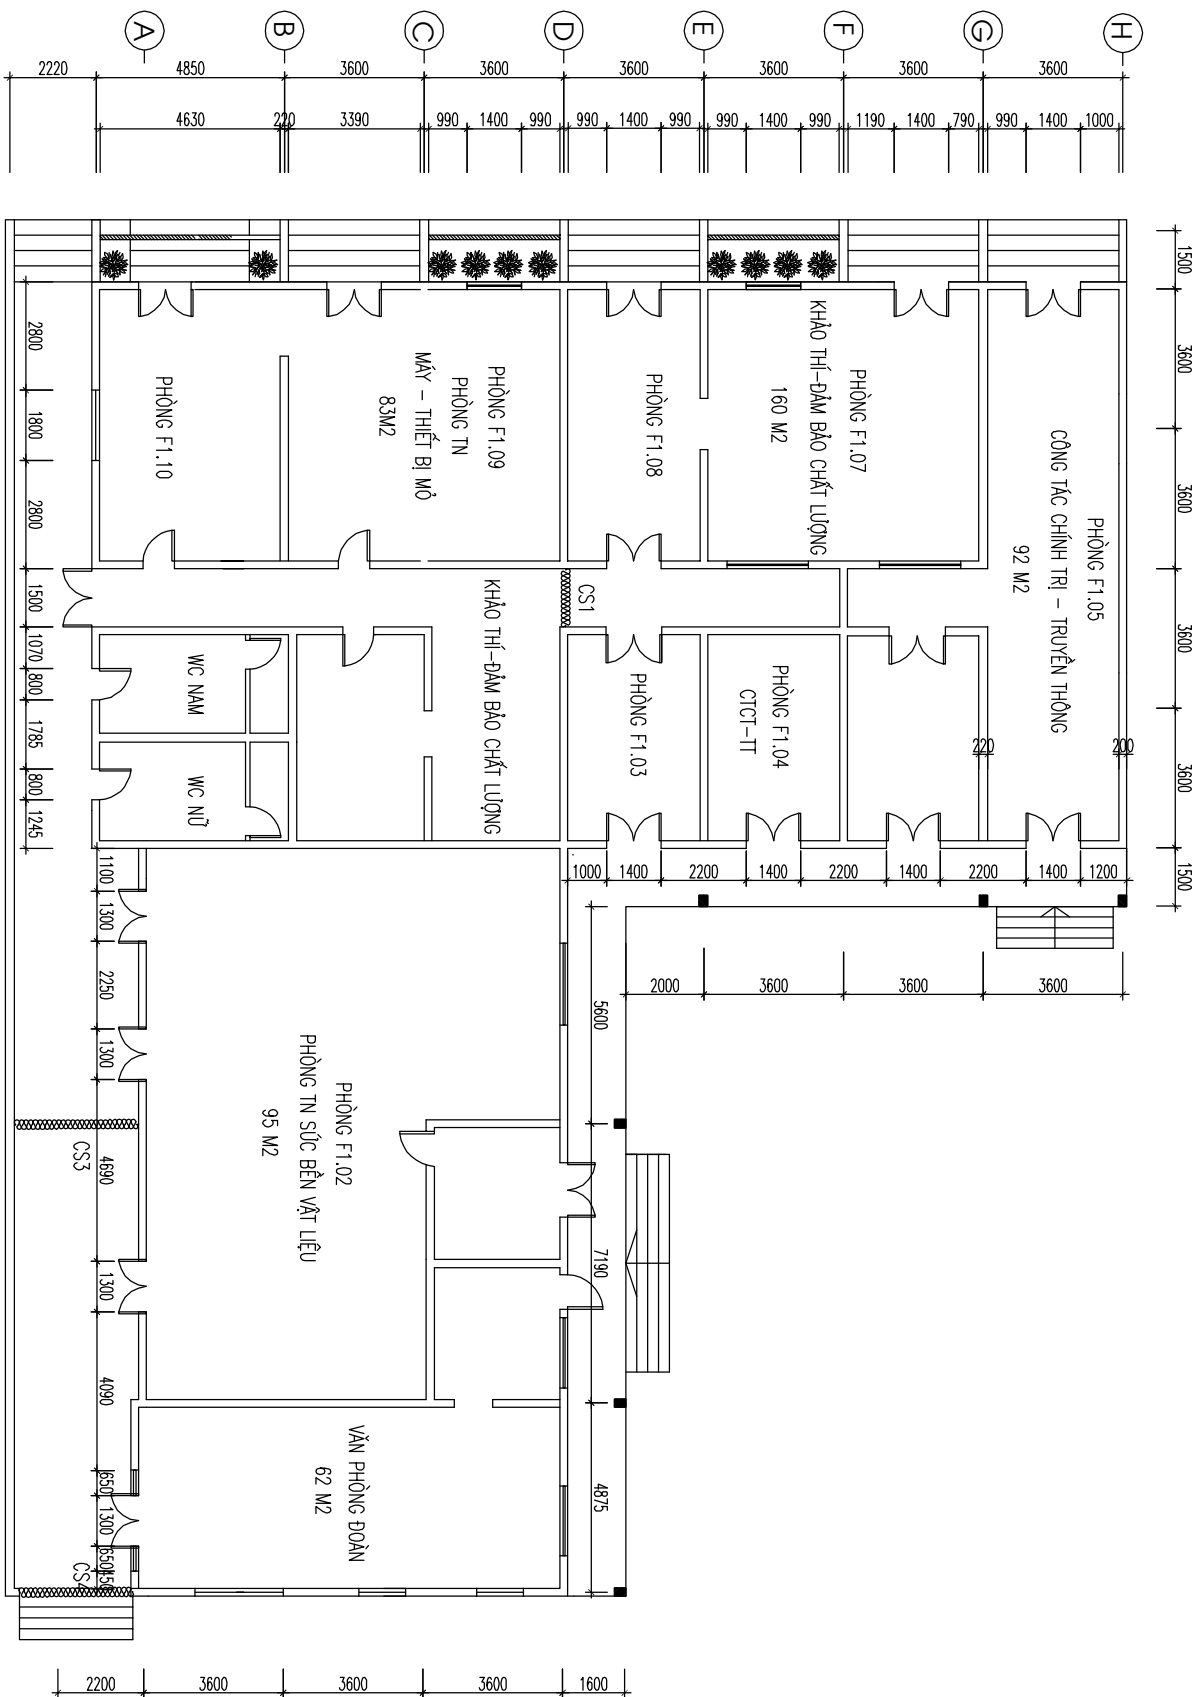


MẶT BẰNG TẦNG 1 NHÀ F

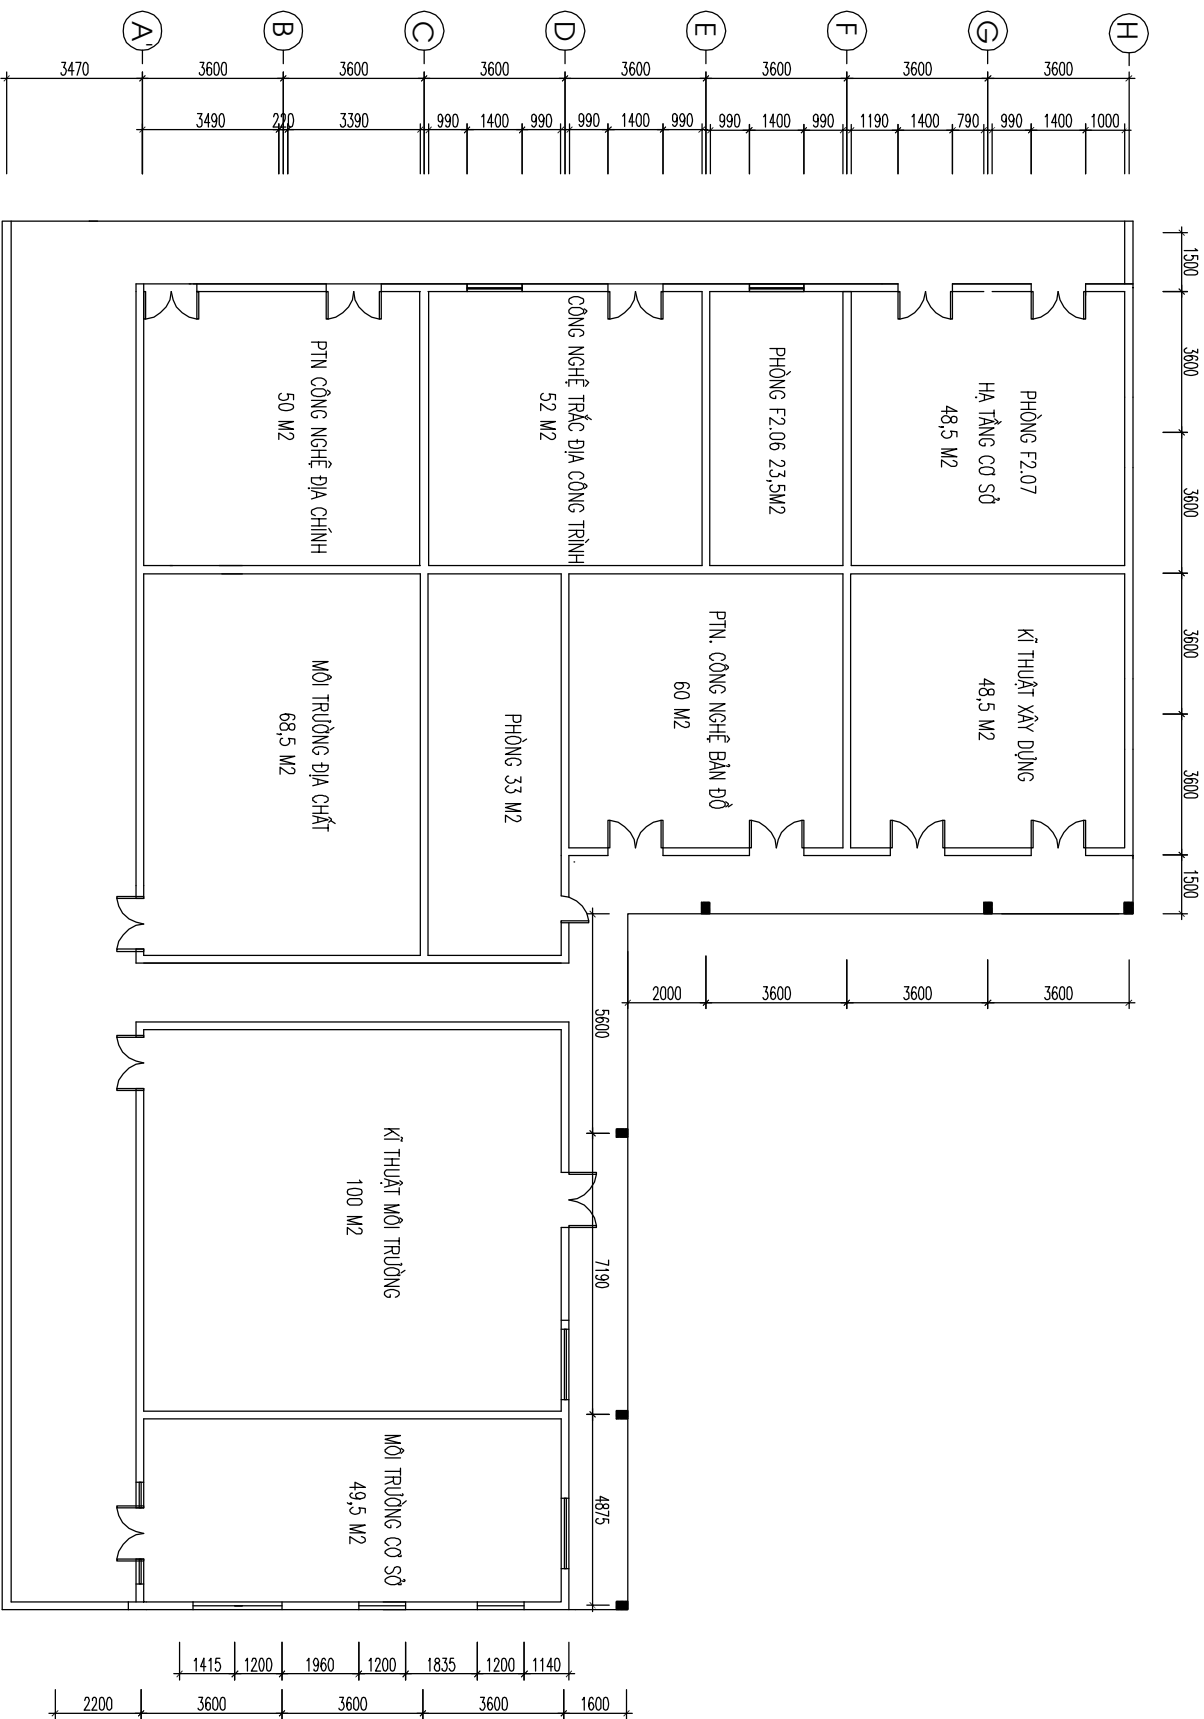

MẶT BẰNG TẦNG 2 NHÀ F

TRƯỜNG ĐẠI HỌC MỎ - ĐỊA CHẤT
SƠ ĐỒ GIẢNG ĐƯỜNG NHÀ G

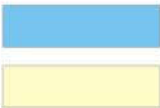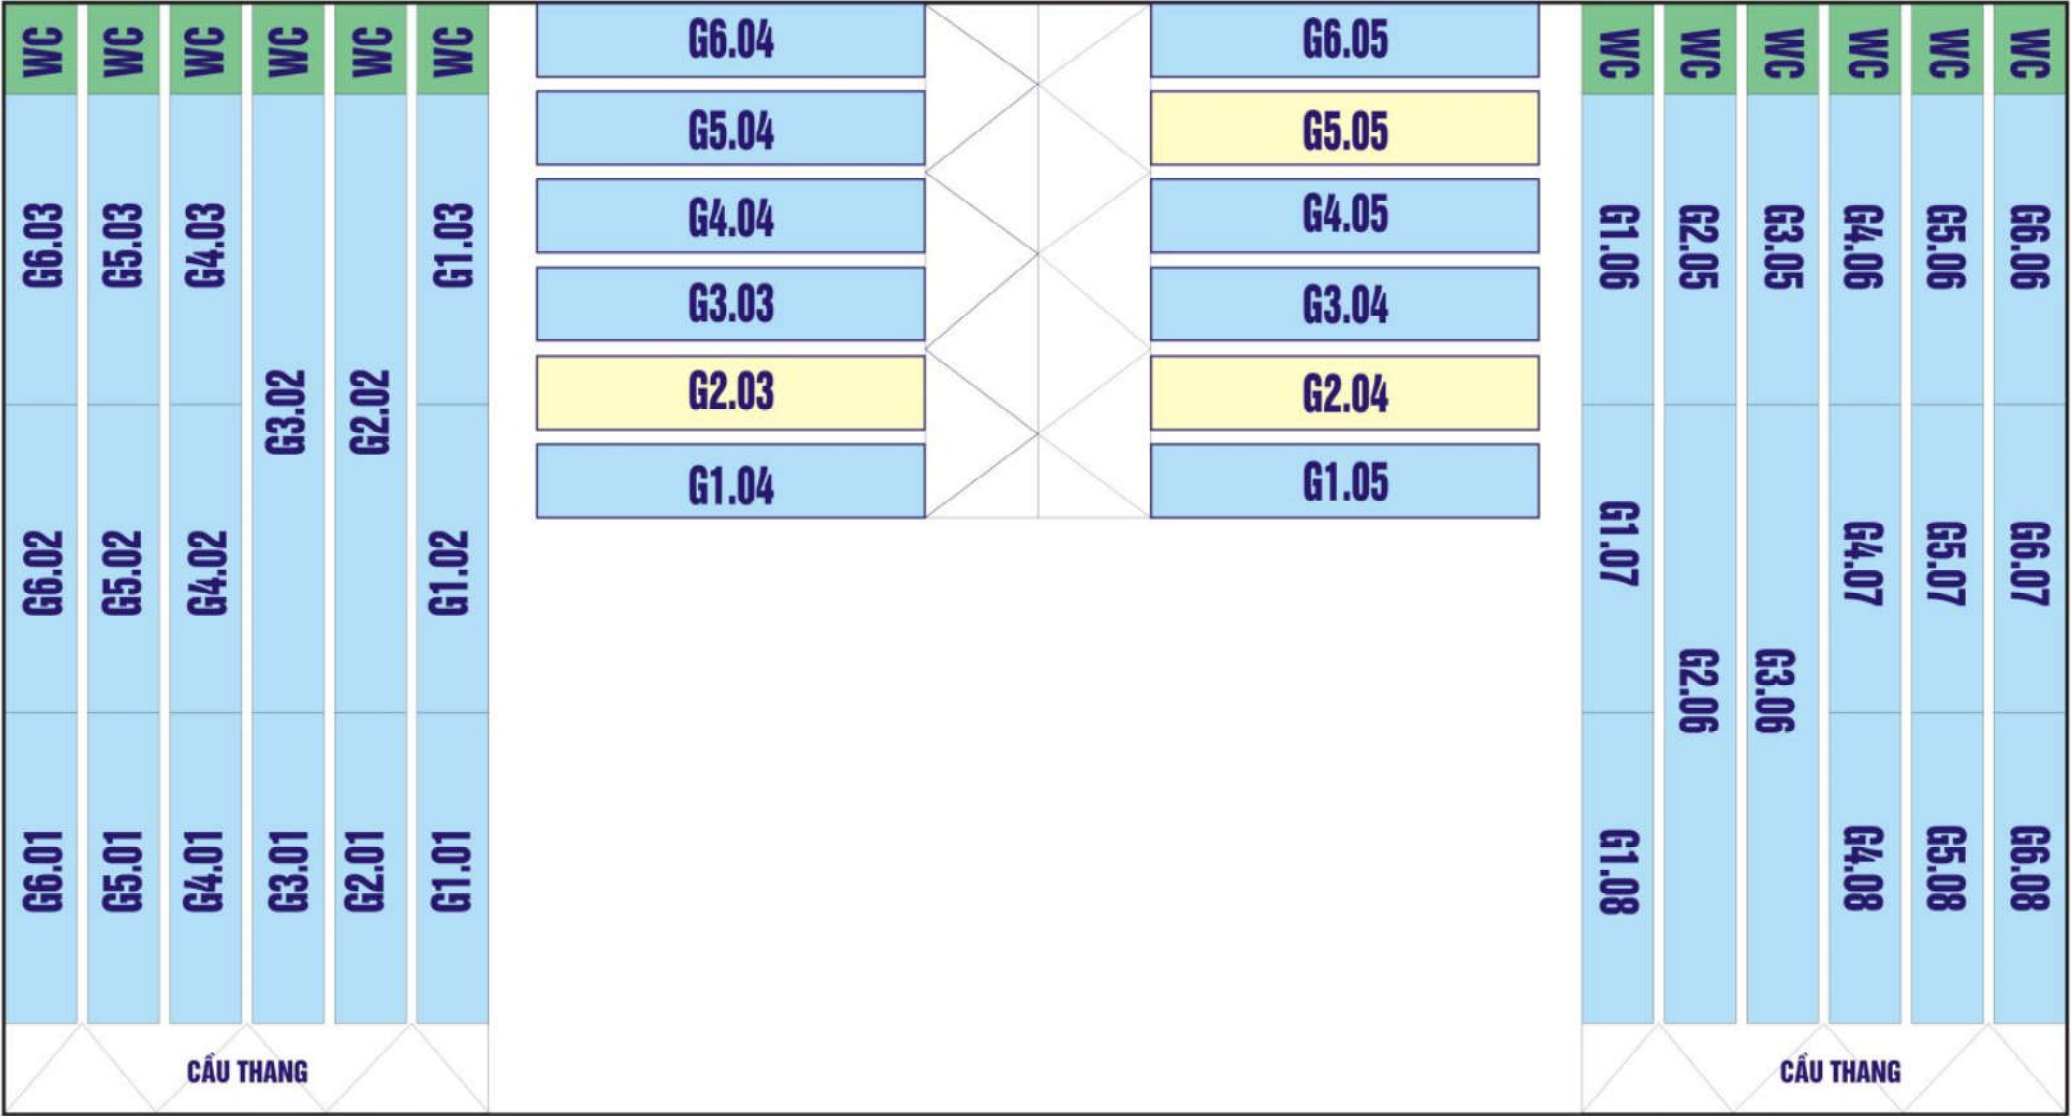

PHÒNG HỌC

NHÀ VỆ SINH

PHÒNG LÀM VIỆC